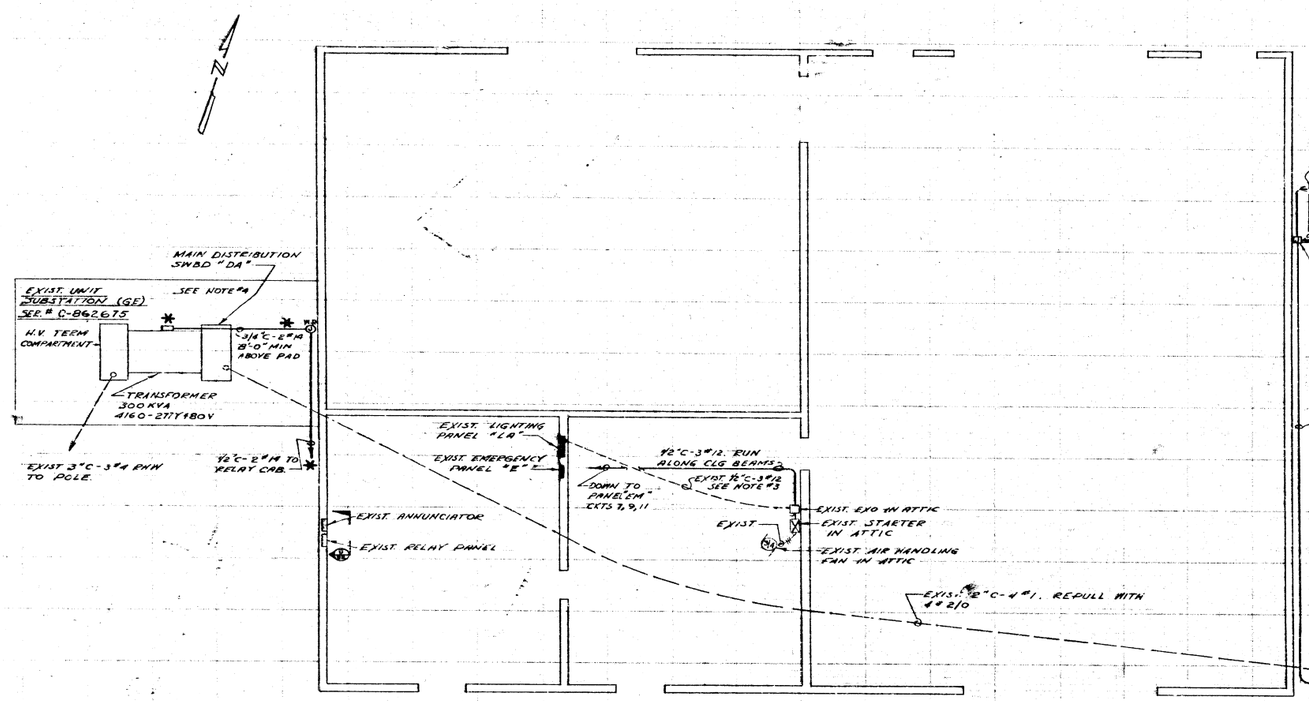

PLAN - BLDG 021

SCALE: 1/4" = 1'-0"

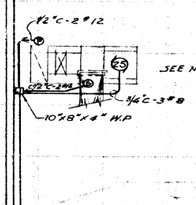

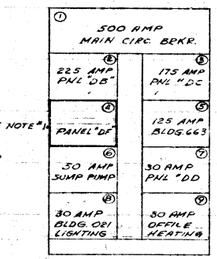

ELEVATION (A/E1)

SCALE: NONE

1 1/4"C-3#8 & #12

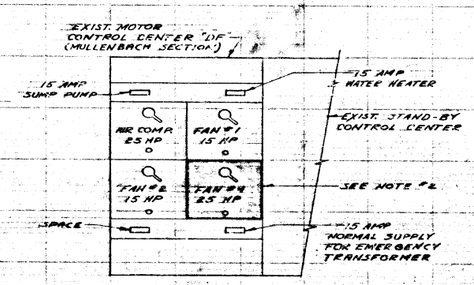

ELEVATION (B/E1)

SCALE: NONE

LEGEND

- CONDUIT RUN, UNDERGROUND OR CONCEALED.
- CONDUIT RUN, EXPOSED.
- (25) MOTOR, 25 HP
- (P) PRESSURE SWITCH
- (S) SOLENOID VALVE.
- W.P. WEATHER PROOF
- (J) WP FS CONDULET WITH GASKETED COVER.
- (J) WP SPECIAL W.P. J-BOX. SIZE AS NOTED.

NOTES

1. REPLACE EXIST 125 AMP CKT BREAKER WITH NEW 150 AMP CKT BREAKER.
2. IN EXIST SPACE MOUNT COMBINATION STARTER CONSISTING OF SIZE 2 STARTER AND 50 AMP 3P EX FRAME CKT BREAKER REARRANGEMENT OF COMPONENTS INCL. BREAKER HANDLE TO MATCH EXIST. COMB. STARTER FOR 25 HP COMPRESSOR.
3. EXIST. CONDUIT IS RUN UNDER STEEL FLOOR PLATE. PULL OUT WIRES & ABANDON CONDUIT. REMOVE 3 POLE CKT BREAKER 19-21-23 FROM PANEL "LA" AND MOUNT IT IN PANEL "EM" IN SPACES 7-9-11. PROVIDE & INSTALL 3 DUMMY BREAKERS IN PANEL "LA"
4. ✱ PROVIDE & MOUNT IN EXIST OPENING IN TRANSFORMER CASE A WINDING TEMP INDICATOR RELAY WITH 3 SWITCHES FOR SETTING AT 85°C, 95°C & 105°C. RUN WIRES FROM 95°C SWITCH TO ANNUNCIATOR.
5. ITEMS MARKED ✱ ARE OPTIONAL. SEE BID INSTRUCTIONS.

303-021-E1

TWR 20536

JIR 29091-5, 7821-4224

NOTICE

THIS DRAWING INVOLVES CONFIDENTIAL PROPRIETARY DESIGN INFORMATION OF ATOMICS INTERNATIONAL, A DIVISION OF NORTH AMERICAN AVIATION, INC. AND ALL RIGHTS ARE EXPRESSLY RESERVED. IT IS SUBMITTED UNDER A TRUST RELATIONSHIP FOR A SPECIFIED PURPOSE. IT IS AGREED THAT IT WILL NOT BE USED FOR ANY OTHER PURPOSE, NOR ITS CONTENTS DIVULGED TO ANYONE EXCEPT FOR THAT PURPOSE, NOR COPIED IN WHOLE OR IN PART, NOR ITS DESIGN FEATURES USED IN OTHER PROJECTS. IT WILL BE RETURNED TO ATOMICS INTERNATIONAL WHEN NO LONGER REQUIRED OR UPON REQUEST.

ATOMICS INTERNATIONAL
A DIVISION OF NORTH AMERICAN AVIATION, INC.
8433 VANOWEN STREET, CANOGA PARK, CALIF.

R/A WASTE & FUEL STORAGE, BLDGS 21 & 22
EXHAUST MODIF. POWER PLAN & ELEVATIONS

DRAWN	L. CONTRERAS	4/4/58	DWG. SIZE D	303-021-E1
CHECKED	(BLT)		SCALE AS NOTED	
ENGINEER	J. CONNELLY			
APPROVED		11/1/58		SHEET NO. 1 OF 2

REDUCED DRAWING