REVISIONS			
SYM	DESCRIPTION	DATE	SIGNATURE
1	ADDED NEW SHEET PER ECN. 779-57456	5-7-62	J.F.K.

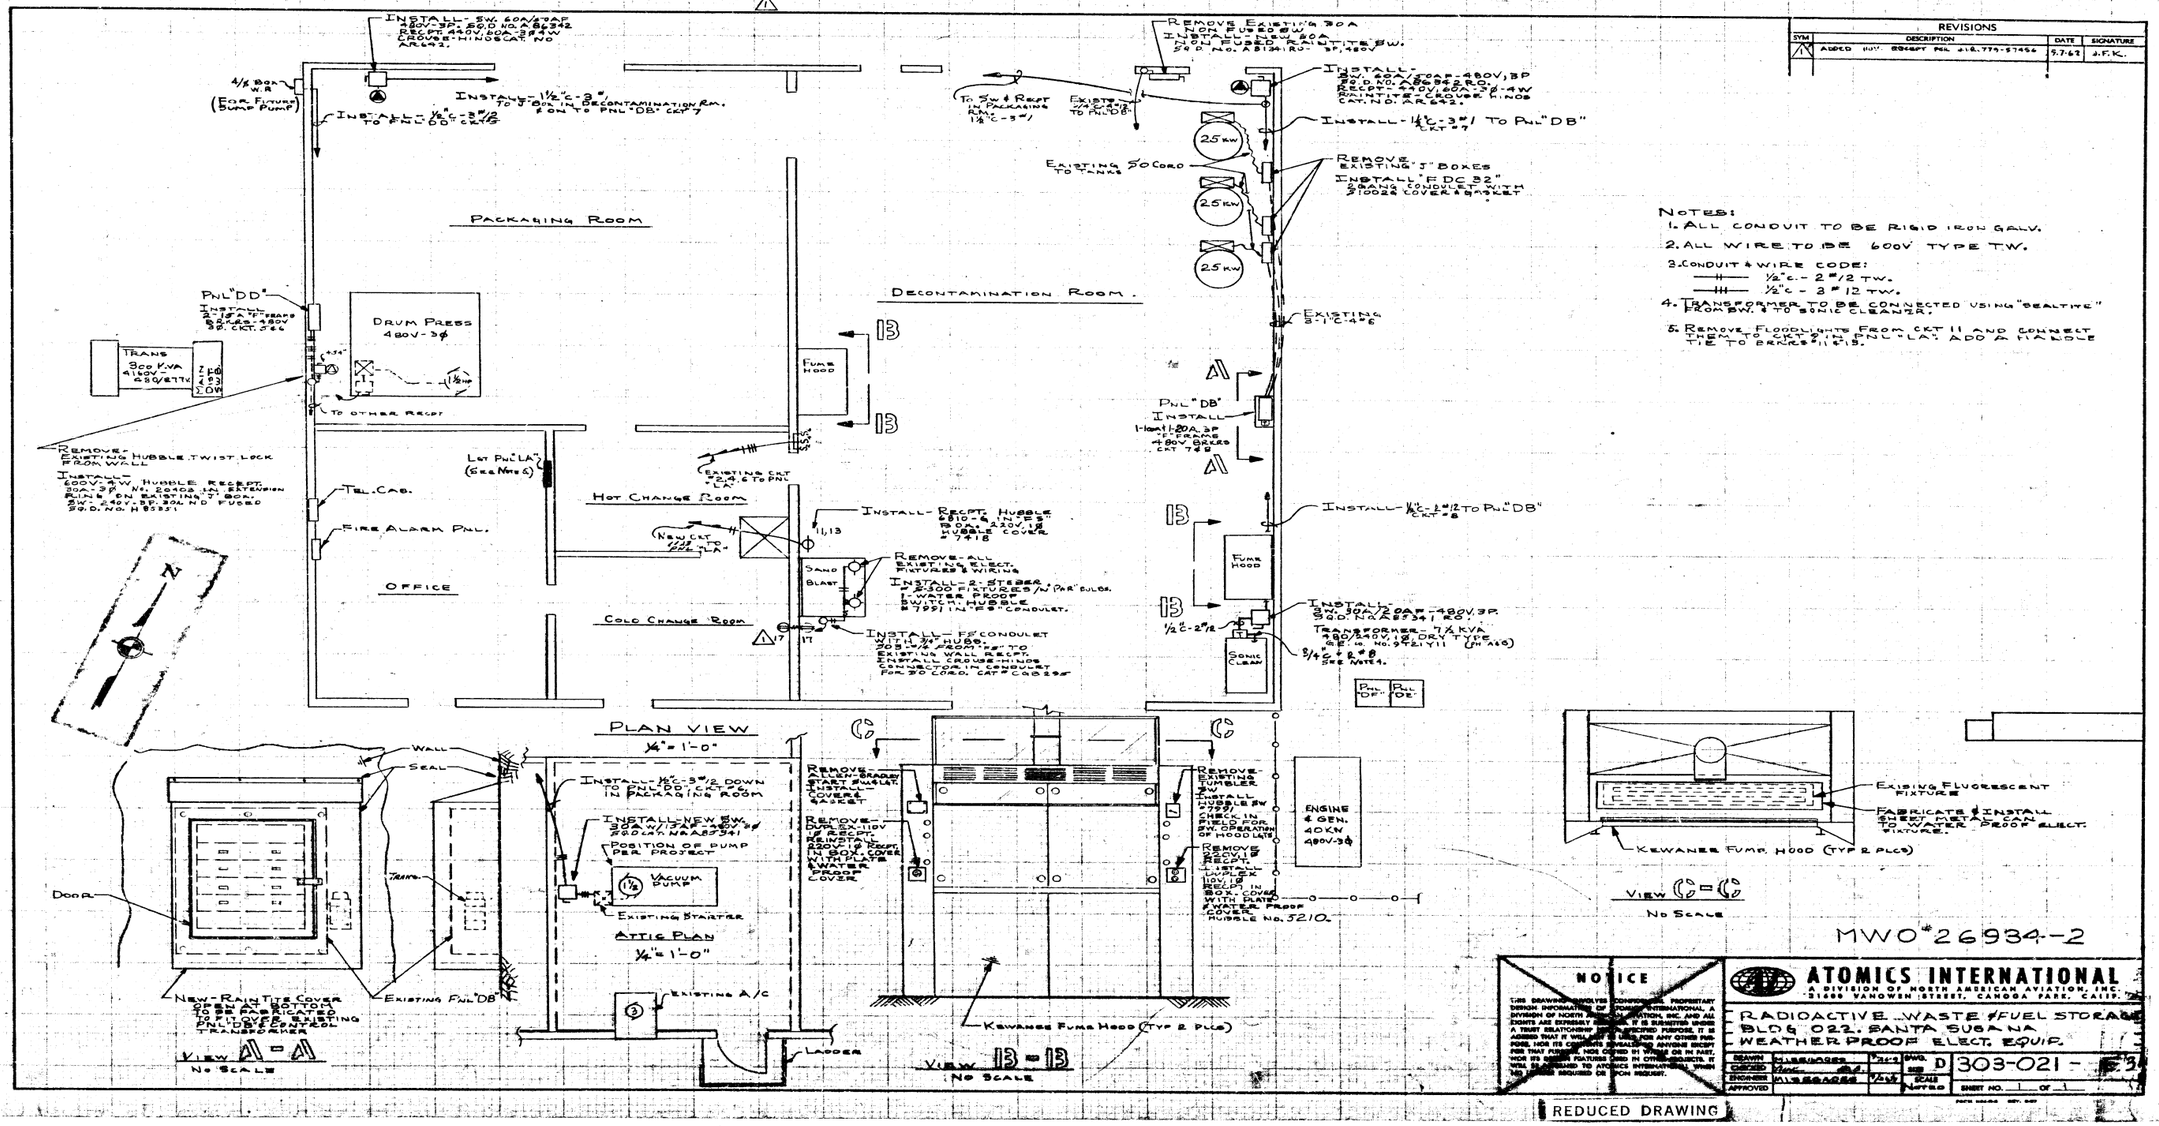

NOTES:

1. ALL CONDUIT TO BE RIGID IRON GALV.
2. ALL WIRE TO BE 600V TYPE TW.
3. CONDUIT & WIRE CODE:
   - ½"c. - 2 #12 TW.
   - ½"c. - 3 #12 TW.
4. TRANSFORMER TO BE CONNECTED USING "SEALTITE" FROM SW. 4 TO SONIC CLEANER.
5. REMOVE FLOODLIGHTS FROM CKT 11 AND CONNECT THEM TO CKT 9 IN PNL "LA". ADD A HANDLE TIE TO BRKRS #11 & 13.

MWO #26934-2

NOTICE

THIS DRAWING PROVIDES CONFIDENTIAL PROPRIETARY DESIGN INFORMATION OF ATOMICS INTERNATIONAL, A DIVISION OF NORTH AMERICAN AVIATION, INC. AND ALL RIGHTS ARE EXPRESSLY RESERVED. IT IS SUBMITTED UNDER A TRUST RELATIONSHIP FOR LIMITED PURPOSE. IT IS AGREED THAT IT WILL NOT BE USED FOR ANY OTHER PURPOSE, NOR ITS CONTENTS DISCLOSED TO ANYONE EXCEPT FOR THAT PURPOSE, NOR COPIED IN WHOLE OR IN PART, NOR ITS DESIGN FEATURES USED IN OTHER PRODUCTS. IT WILL BE RETURNED TO ATOMICS INTERNATIONAL WHEN NO LONGER REQUIRED OR UPON REQUEST.

REDUCED DRAWING

ATOMICS INTERNATIONAL
A DIVISION OF NORTH AMERICAN AVIATION, INC.
8900 VANOWEN STREET, CANOGA PARK, CALIF.

RADIOACTIVE WASTE & FUEL STORAGE BLDG. 022, SANTA SUSANA
WEATHER PROOF ELECT. EQUIP.

DRAWN	M. LEBLANCE	1-24-62	DWG. D 303-021 -
CHECKED	[illegible]		
ENGINEER	M. L. SANDER	1/4=1	SCALE
APPROVED			SHEET NO. 1 OF 1