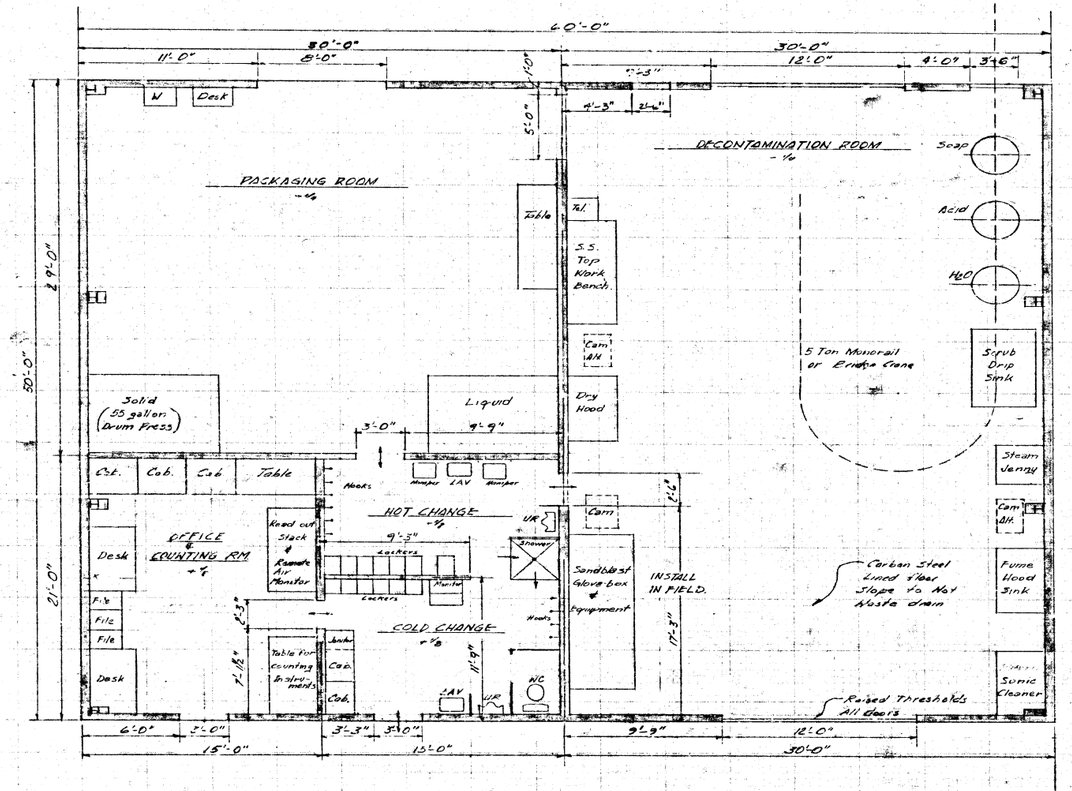

PLAN
SCALE: ¼" = 1'-0"

SYM	REVISIONS DESCRIPTION	DATE	SIGNATURE
A	Prints to Daniel Mann Johnson & Mendenhall	20 Feb 58	643-58 F Barnett

1. Building shown are minimum
2. Equipment shown is for location only with the exception of plumbing & heating & ventilation
3. This drawing is a conceptual layout only. The A&E shall remen all requirements and conditions, and shall prepare the most economical layout that will satisfy the requirements of the contract

~~7581-45111~~

REDUCED DRAWING

CONCEPTUAL DESIGN - 309-021-XA1

NOTICE

THIS DRAWING INVOLVES CONFIDENTIAL PROPRIETARY DESIGN INFORMATION OF ATOMICS INTERNATIONAL A DIVISION OF NORTH AMERICAN AVIATION, INC. AND ALL RIGHTS ARE EXPRESSLY RESERVED. IT IS SUBMITTED WHERE A BUSINESS RELATIONSHIP FOR A SPECIFIED PURPOSE. IT IS AGREED THAT IT WILL NOT BE USED FOR ANY OTHER PURPOSE, AND ITS CONTENTS REVEALED TO ANYONE EXCEPT YOUR E MPLOYEES, NOR COPIED IN WHOLE OR IN PART, NOR ITS EXISTENCE PLACARDED TO ANY OTHER PROPERTIES. IT SHALL BE RETURNED TO ATOMICS INTERNATIONAL WHEN NO LONGER NEEDED OR UPON REQUEST.

ATOMICS INTERNATIONAL
A DIVISION OF NORTH AMERICAN AVIATION, INC.
21600 VANOWEN ST. REEV., CANOGA PARK, CALIF.

SKETCH-RADIOACTIVE WASTE FACILITY
OFFICE & DECONTAMINATION BLDG. LAYOUT

DRAWN	A.O.E.A.	6-19	DWG.	D
CHECKED			SIZE	
DESIGN	J. Barnett	6-19	SCALE	1/4"=1'0"
APPROVED				

~~7581-45111~~

SHEET NO. 1 OF 1