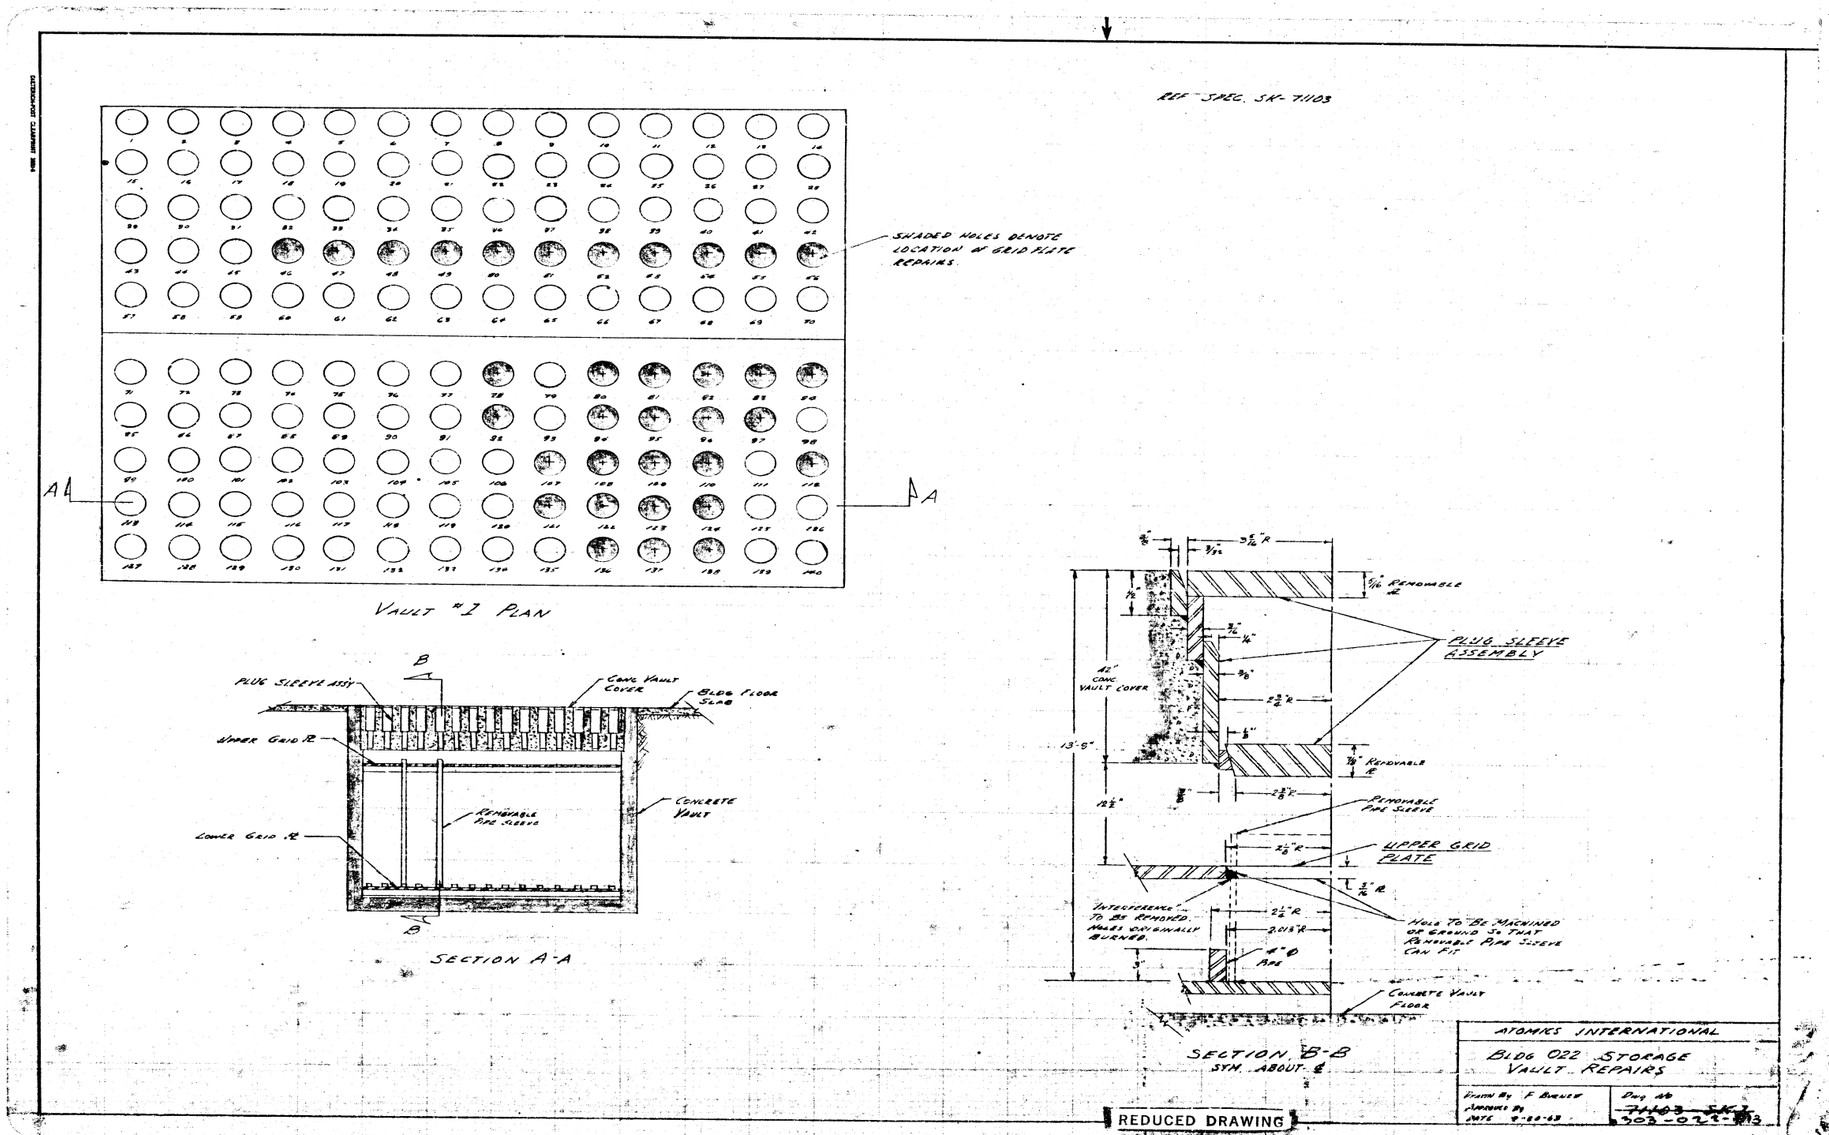
REF SPEC. SK-71103
SHADED HOLES DENOTE LOCATION OF GRID PLATE REPAIRS.
A
A
VAULT #1 PLAN
B
PLUG SLEEVE ASSY
CONC VAULT COVER
BLDG FLOOR SLAB
UPPER GRID PL
REMOVABLE PIPE SLEEVE
CONCRETE VAULT
LOWER GRID PL
B
SECTION A-A
PLUG SLEEVE ASSEMBLY
42" CONC VAULT COVER
13'-9"
REMOVABLE PIPE SLEEVE
UPPER GRID PLATE
INTERFERENCE TO BE REMOVED. HOLES ORIGINALLY BURNED.
HOLE TO BE MACHINED OR GROUND SO THAT REMOVABLE PIPE SLEEVE CAN FIT
4" Ø PIPE
CONCRETE VAULT FLOOR
SECTION B-B
SYM. ABOUT ℄
ATOMICS INTERNATIONAL
BLDG 022 STORAGE VAULT REPAIRS
DRAWN BY F BURNEY
APPROVED BY
DATE 9-20-63
DWG NO
71103-SK-1
303-022-113
REDUCED DRAWING