REVISIONS			
SYM	DESCRIPTION	DATE	APPROVED

SYMBOLS

- BELOW GRADE UTILITY, AS NOTED
- CONDUIT ABOVE GRADE, EXPOSED
- (J) JUNCTION BOX

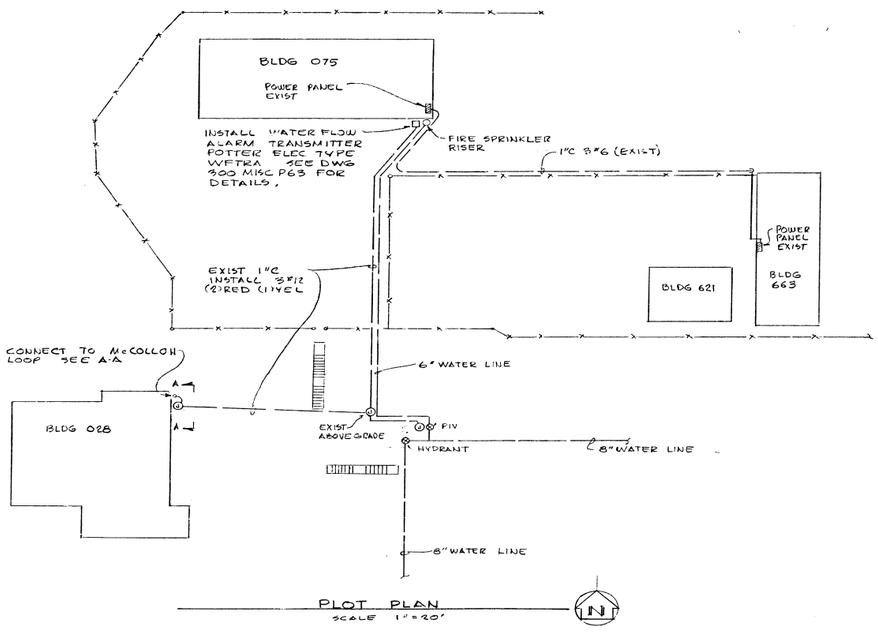

PLOT PLAN
SCALE 1"=20'

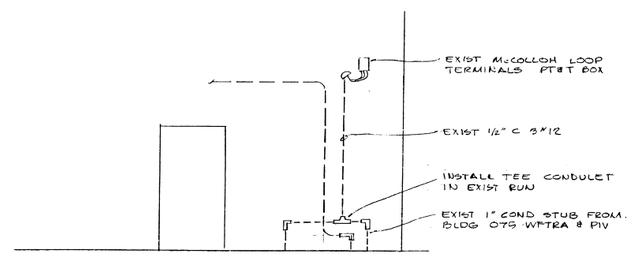

ELEVATION A A
NO SCALE

PEWR 63692

ATOMICS INTERNATIONAL
A DIVISION OF NORTH AMERICAN AVIATION, INC.
8900 DESOTO AVENUE, CANOGA PARK, CALIF.

SANTA SUSANA FACILITY BLDG 075
CONTAMINATED EQUIP. STORAGE
FIRE SUPERVISORY SYS & ELEC. SITE PLAN

DRAWN	M. H. H.		DWG. SIZE D	303-075-E1
CHECKED	[illegible]	2/10/72		
ENGINEER	M. Holbrecht	2/10/72	SCALE NOTED	SHEET NO. ___ OF ___
APPROVED				

FORM 1494-R-2 NEW 7-62

DIETERICH-POST CLEARPRINT 1020-8