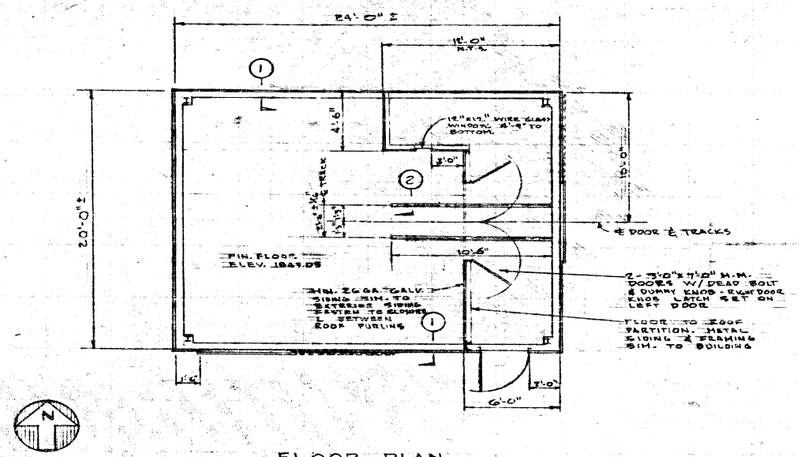

FLOOR PLAN
1/4" = 1'-0"

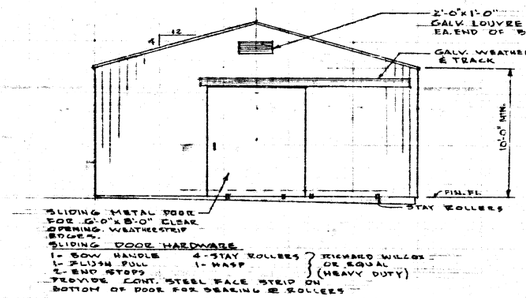

SLIDING METAL DOOR FOR 10'-0"x8'-0" CLEAR OPENING. WEATHERSTRIP EDGES.

SLIDING DOOR HARDWARE

1- BOW HANDLE	4 - STAY ROLLERS	} REINHARD WILLCOX OR EQUAL (HEAVY DUTY)
1- FLUSH PULL	1- HASP	
2- END STOPS		

PROVIDE CONT. STEEL FACE STRIP ON BOTTOM OF DOOR FOR SEALING & ROLLERS

EAST ELEVATION
1/4" = 1'-0"

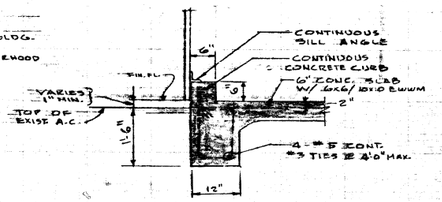

SECTION (1)
3/4" = 1'-0"

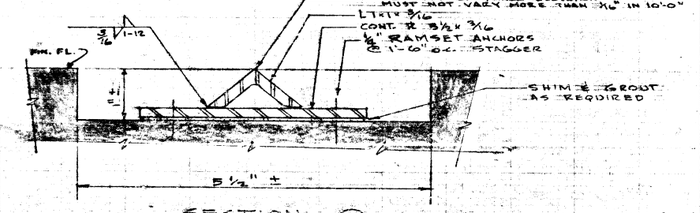

SECTION (2)
FULL SCALE

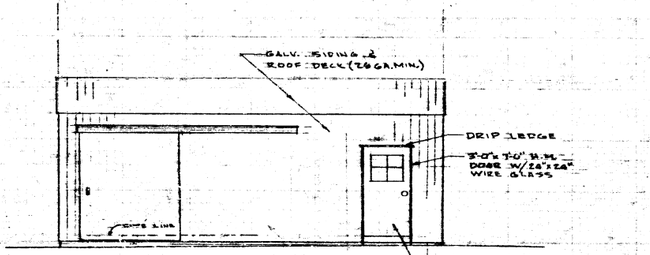

MAIN DR. HARDWARE

CYL. KNOB LOCK "RST" - US4
"DEXT" TX DEAD HEAVY DUTY
"DEXT" 6 PIN TUMBLER
DISCHARGED CORE TO BE SENT DIRECT FROM MANUFACTURER TO A.I. LOCK & KEY DEPT. SHOP
REMOVE KEY JASPER BLDG.
WEATHERSTRIP DOOR WITH "ZERO" 8196 AUTO DOOR SEAL & FLAT ALUMINUM THRESHOLD

SOUTH ELEVATION
1/4" = 1'-0"

NOTE:
1) ALL WORK SHALL COMPLY WITH THE LATEST EDITION OF THE UNIFORM BUILDING CODE. BUILDING SHALL ALSO BE IN ACCORDANCE WITH COUNTY BUILDING AND GRADING ORDINANCES.
2) PATCH ASPHALT AROUND BUILDING AS REQUIRED TO MATCH EXIST. SURFACES AFTER BUILDING ERECTION.

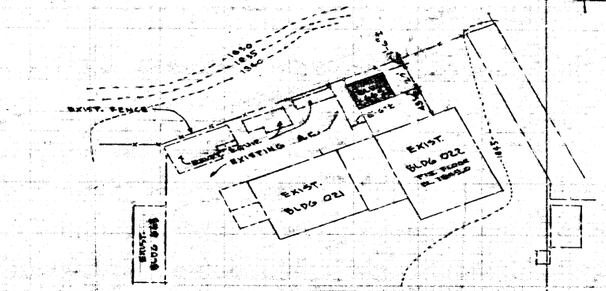

SITE PLAN
NOT TO SCALE

REVISIONS

SYM	DESCRIPTION	DATE	APPROVED

JE 763-7147L
TWR 35018

NOTICE

THIS DRAWING, INCLUDES CONFIDENTIAL AND PROPRIETARY DESIGN INFORMATION OF ATOMICS INTERNATIONAL, A DIVISION OF NORTH AMERICAN AVIATION, INC. AND ALL RIGHTS ARE EXPRESSLY RESERVED TO IT. IT IS SUBMITTED UNDER A TRUST RELATIONSHIP FOR A SPECIFIED PURPOSE AND IS LOANED UPON THE AGREEMENT THAT IT WILL NOT BE USED FOR ANY OTHER PURPOSE NOR ITS CONTENTS REVEALED TO ANYONE EXCEPT FOR THAT PURPOSE, NOR COPIED IN WHOLE OR IN PART, NOR ITS DESIGN FEATURES USED IN ANY WAY WHATSOEVER, IF WILL BE RETURNED BY ATOMICS INTERNATIONAL WHEN NO LONGER REQUIRED OR UPON REQUEST.

ATOMICS INTERNATIONAL
A DIVISION OF NORTH AMERICAN AVIATION, INC.
8900 DE SOTO AVENUE, CANOGA PARK, CALIF.

RADIOACTIVE SCRAP OXIDATION FACILITY
BUILDING 023 SITE 300

FLOOR PLAN, ELEVATIONS & DETAILS

DRAWN		DWG SIZE	D
CHECKED			
ENGINEER		SCALE	
APPROVED			

303-465-A1

SHEET NO. OF

REDUCED DRAWING