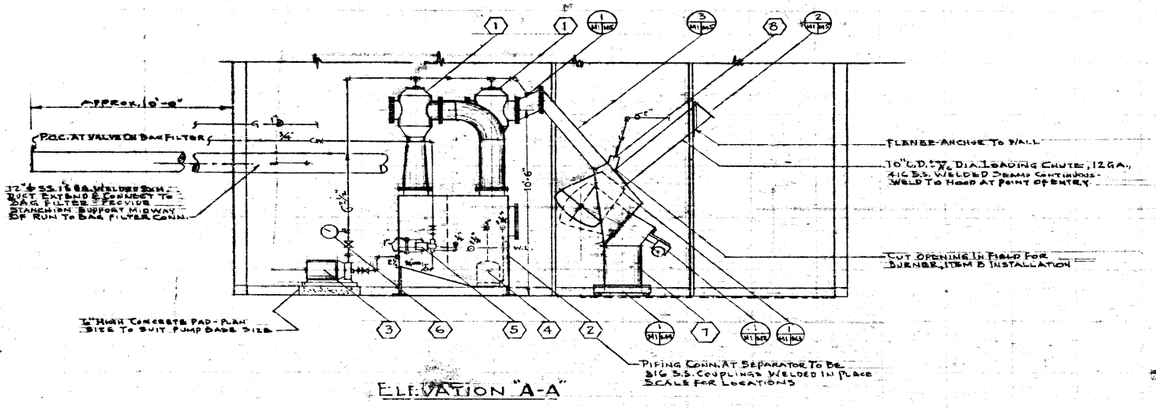

ELEVATION "A-A"

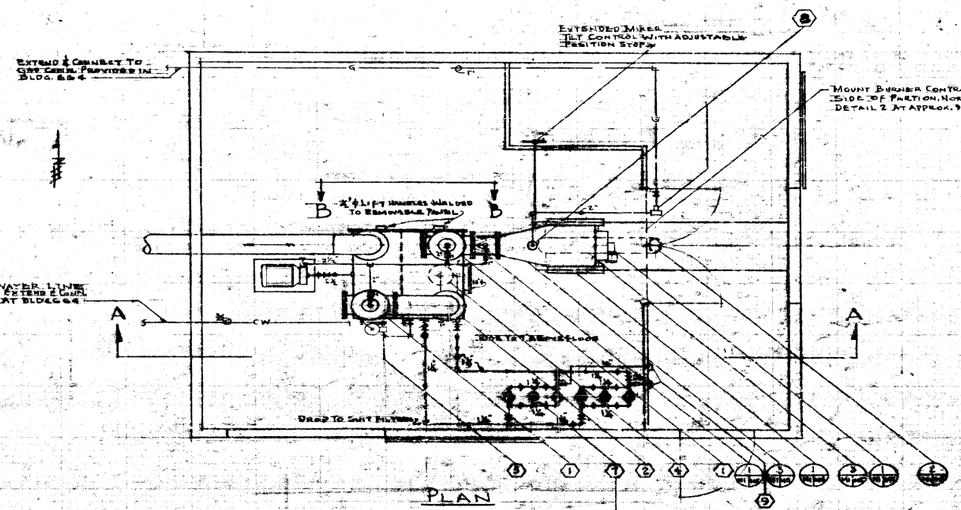

PLAN

SECTION B-B"

REVISIONS

SYM	DESCRIPTION	DATE	APPROVED

EQUIPMENT SCHEDULE

ITEM	QUAN	DESCRIPTION
1	2	SCHUTTE & KOERTING CO. SCRUBBER FIG. 4010, OR APP. EQUAL
2	1	SCHUTTE & KOERTING CO. S.S. TANK, FIG. 4000 OR APPROX EQUAL.
3	1	WEINMAN PUMP CO. MOD. 1½ KH, PUMP, OR APPROVED EQUAL WITH MECH. SEAL - MOTOR 7½ H.P. 1150 RPM - 480V 3PH 60 CY
4	1	WEINMAN PUMP CO IMMERSIBLE FILTER PUMP MOD. MG 228 WITH ¾ H.P. 1150 R.P.M., 480 V - 3 PH - 60 CY MOTOR WITH 15 FT. ARMORED CABLE - OR APPROVED EQUAL
5	1	MC DONNELL-MILLER, WATER FEEDER #4T-2 WITH LOW WATER CUT OFF SWITCH AND LEVEL GAGE - OR APP. EQUAL
6	1	MARSH INST. CO. PRESSURE GAGE STANDARD TYPE 1, 2½ CHAM. SCALE 0-100 PSI WITH LEVER HANDLE COCK TYPE 2S - OR APP. EQUAL
7	6	A.I. FURNISHED, BUILDER INSTALL COMMERCIAL FILTER "BEKM-10
8	1	ECLIPSE FUEL ENG. CO. GAS BURNER, CAT. NO. 102-45UT WITH FLAME SAFEGUARD SYSTEM, BLOWER, MIXER, CAT. NO. 4MM 258-S TYPE L PILOT UNIT, TYPE AR POWER UNIT, TYPE LT VALVE C.E. WITH GAS EQUIPMENT CO., OAKLAND, CALIF. - OR APP. EQUAL
9	2	SURFACE MOUNTED PRESSURE GAGES, 5 FT. OFF FLOOR, MARSH INST. CO. 4" DIA. 0-7 PSI RANGE, ER APPROVED EQUAL.

REF. DWG. 303-664-M2

JIR 768-7142

TWR 53018

NOTICE
THIS DRAWING INVOLVES CONFIDENTIAL PROPRIETARY DESIGN INFORMATION OF ATOMICS INTERNATIONAL, A DIVISION OF NORTH AMERICAN AVIATION, INC. AND ALL RIGHTS ARE RESERVED THEREIN. IT IS SUBMITTED UNDER A TRUST RELATIONSHIP FOR A SPECIFIED PURPOSE. IT IS AGREED THAT THIS WILL NOT BE USED FOR ANY OTHER PURPOSE NOR ITS CONTENTS REVEALED TO ANYONE EXCEPT FOR THAT PURPOSE, NOR COPIED IN WHOLE OR IN PART, NOR ITS DESIGN FEATURES USED IN OTHER PROJECTS. IT WILL BE RETURNED TO ATOMICS INTERNATIONAL WHEN NO LONGER REQUIRED OR UPON REQUEST.

ATOMICS INTERNATIONAL
A DIVISION OF NORTH AMERICAN AVIATION, INC.
8900 DESOTO AVENUE, CANOGA PARK, CALIF.

RADIOACTIVE SCRAP OXIDATION FACILITY
BUILDING 665 ~ SANTA SUSANA, CALIF.
EQUIPMENT LAYOUT PLAN & ELEVATION

DRAWN	G. MILLER	SIZE	D
CHECKED			303-665-M1
ENGINEER	G. MILLER	SCALE	3/8" = 1'-0"
APPROVED			SHEET NO. OF

REDUCED DRAWING