REVISIONS			
SYM	DESCRIPTION	DATE	SIGNATURE

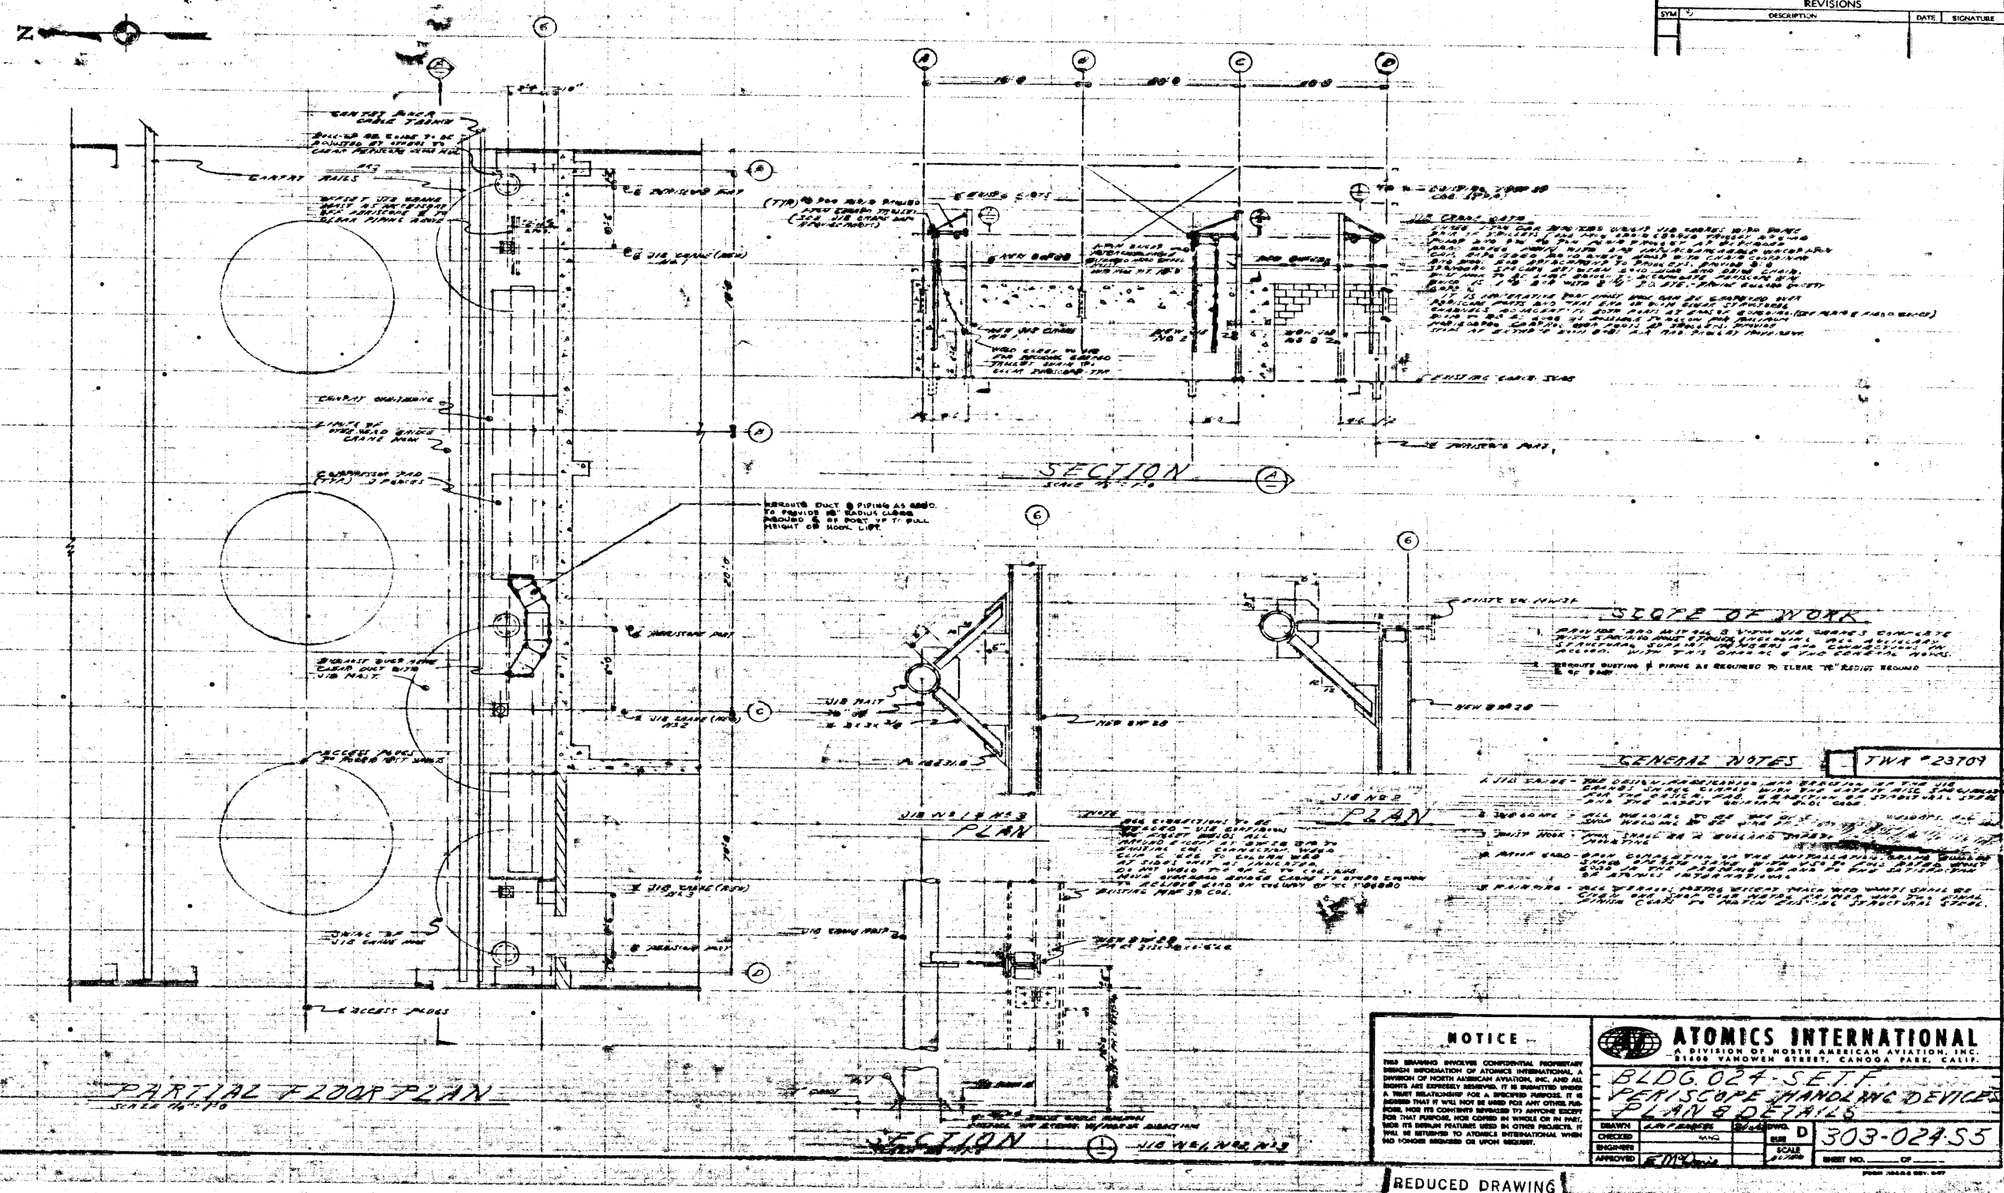
N
CANTILEVER CRANE
CRANE RAILS
CRANE RUNWAY
EXISTING CRANE RUNWAY
EXISTING CRANE RAIL