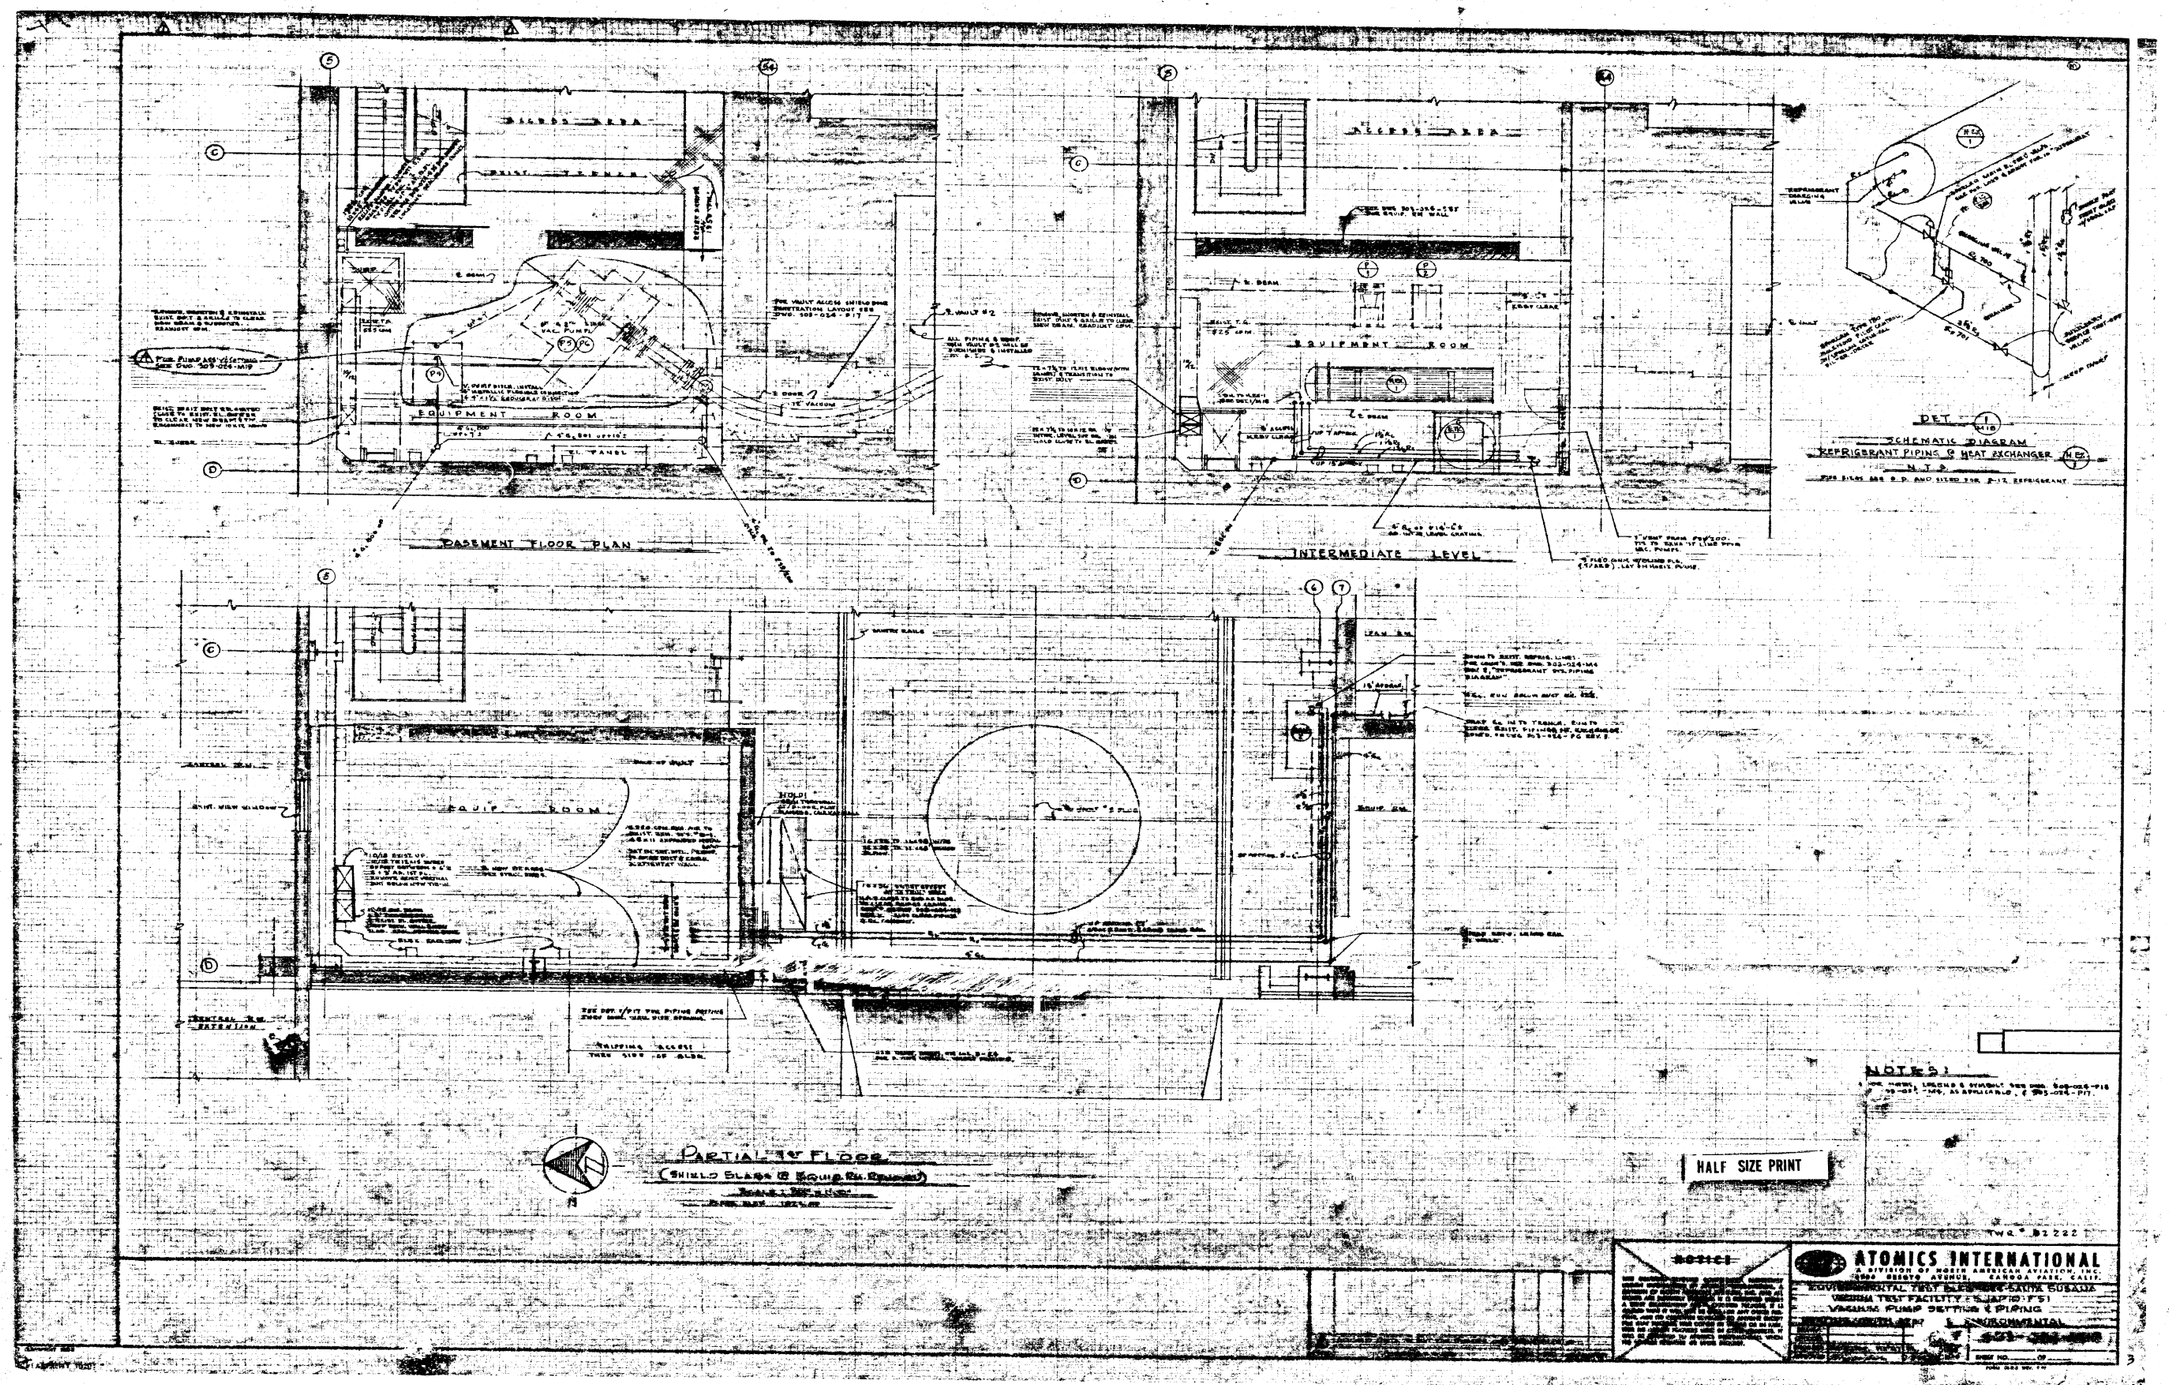
BASEMENT FLOOR PLAN
INTERMEDIATE LEVEL
PARTIAL 1st FLOOR
SCHEMATIC DIAGRAM
REFRIGERANT PIPING & HEAT EXCHANGER
N.T.S.
EQUIPMENT ROOM
NOTES:
HALF SIZE PRINT
ATOMICS INTERNATIONAL
A DIVISION OF NORTH AMERICAN AVIATION, INC.
VACUUM PUMP SETTING & PIPING