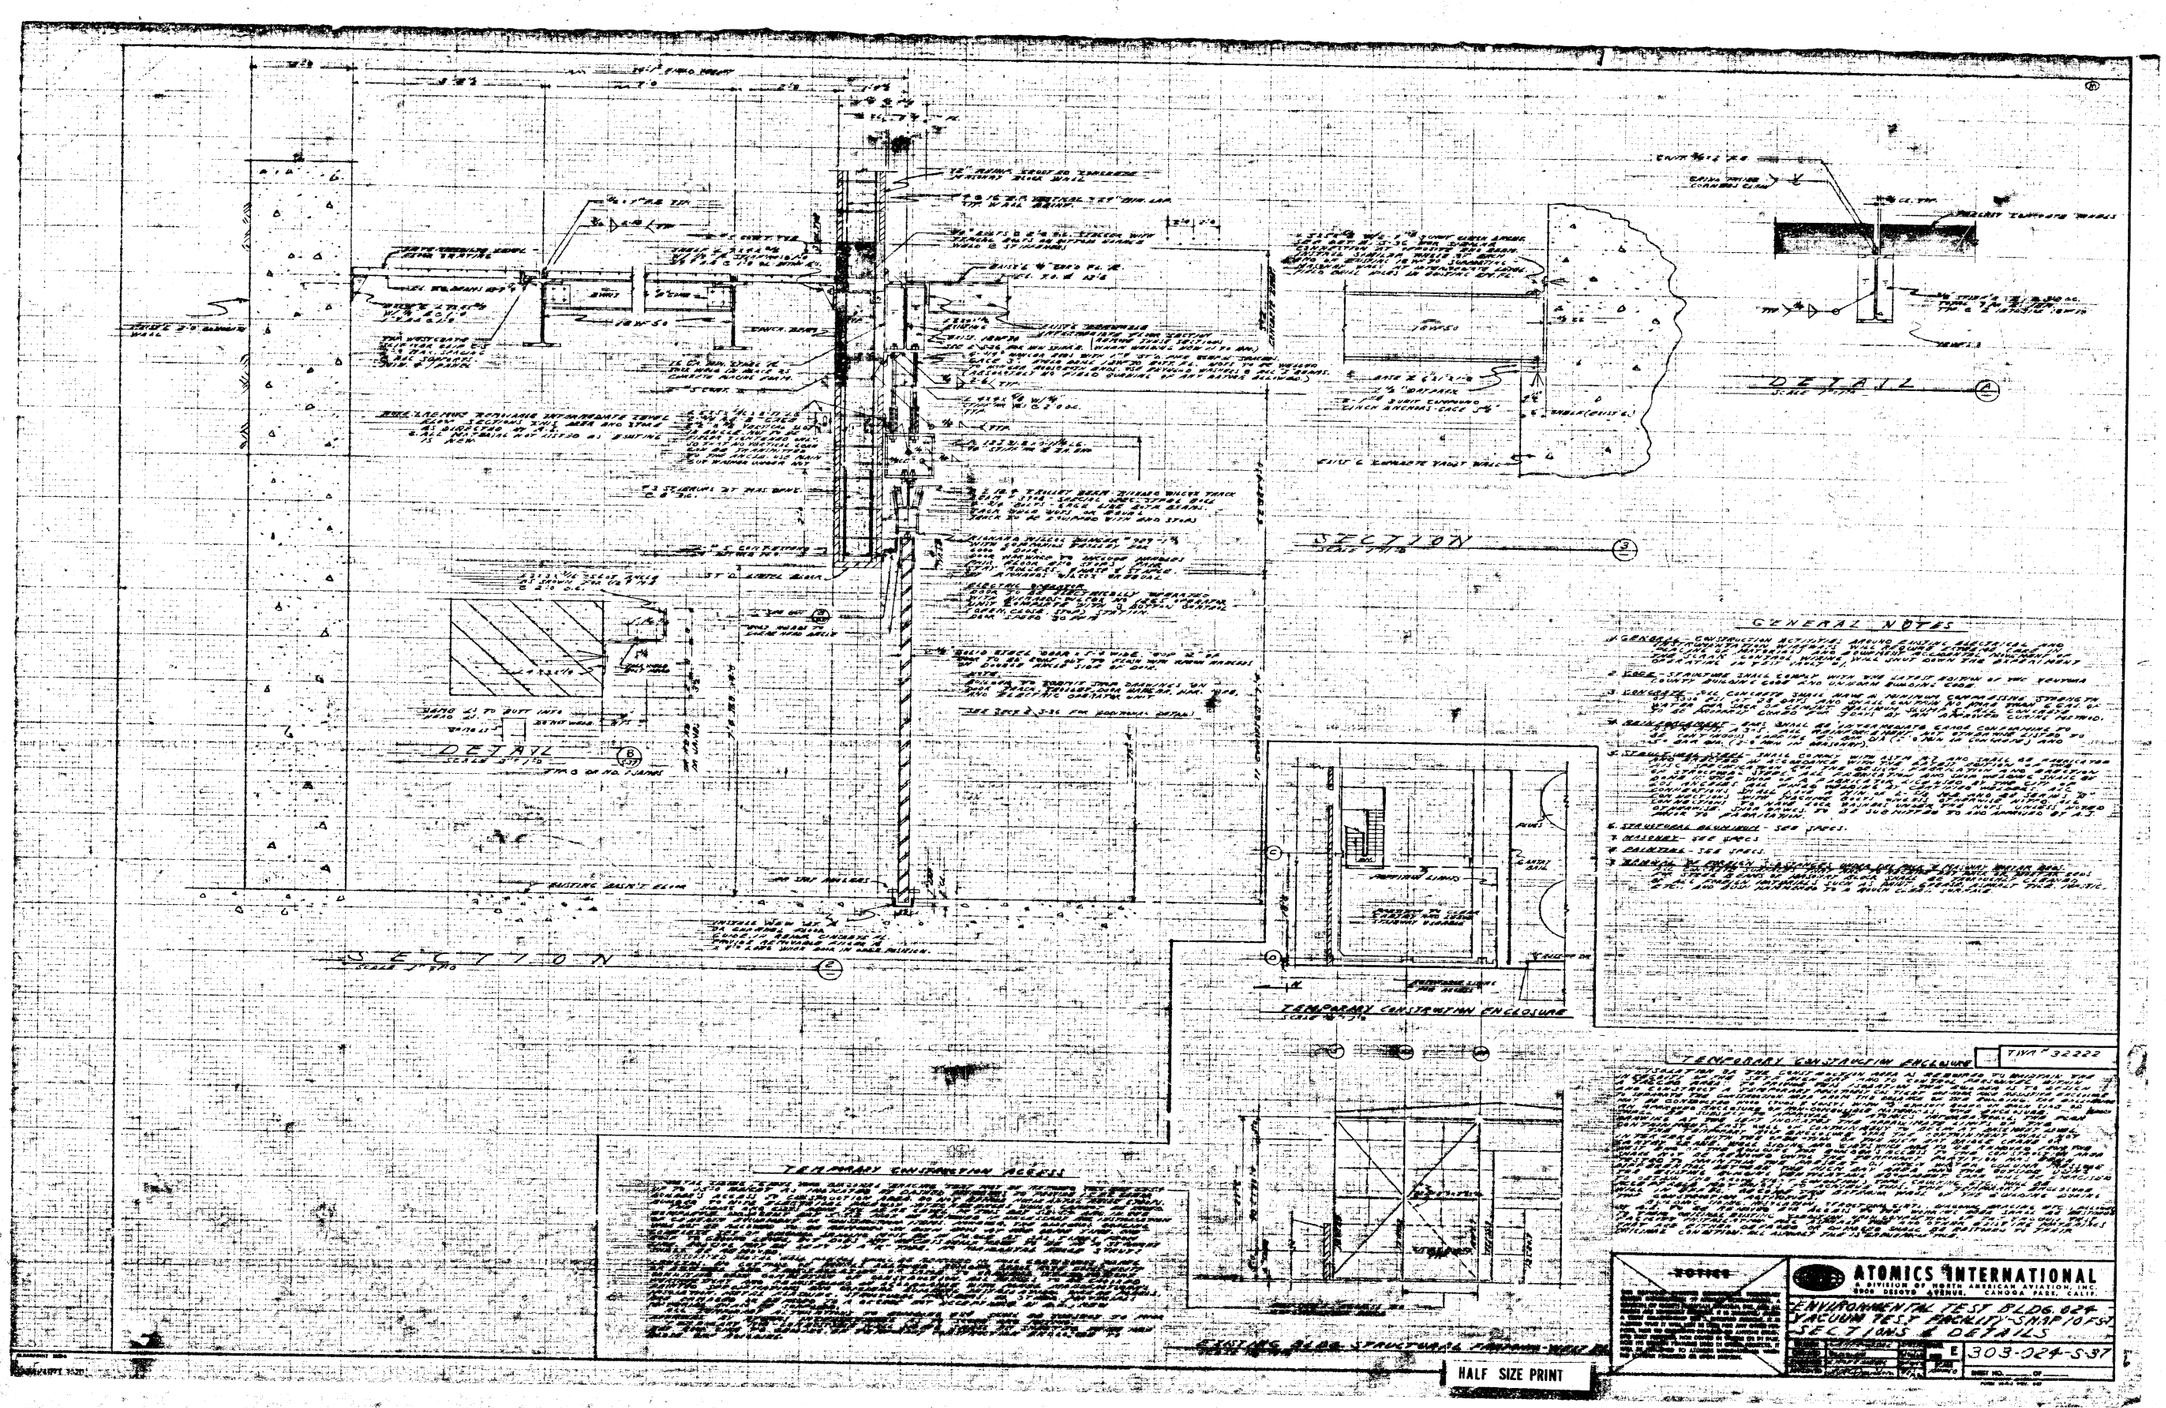
DETAIL
SECTION
DETAIL
SECTION
GENERAL NOTES
TEMPORARY CONSTRUCTION ENCLOSURE
TEMPORARY CONSTRUCTION ACCESS
TEMPORARY CONSTRUCTION ENCLOSURE
NOTICE
ATOMICS INTERNATIONAL
A DIVISION OF NORTH AMERICAN AVIATION, INC.
8900 DESOTO AVENUE, CANOGA PARK, CALIF.
ENVIRONMENTAL TEST BLDG. 024
VACUUM TEST FACILITY-SNAP 10FS2
SECTIONS & DETAILS
303-024-S37
HALF SIZE PRINT