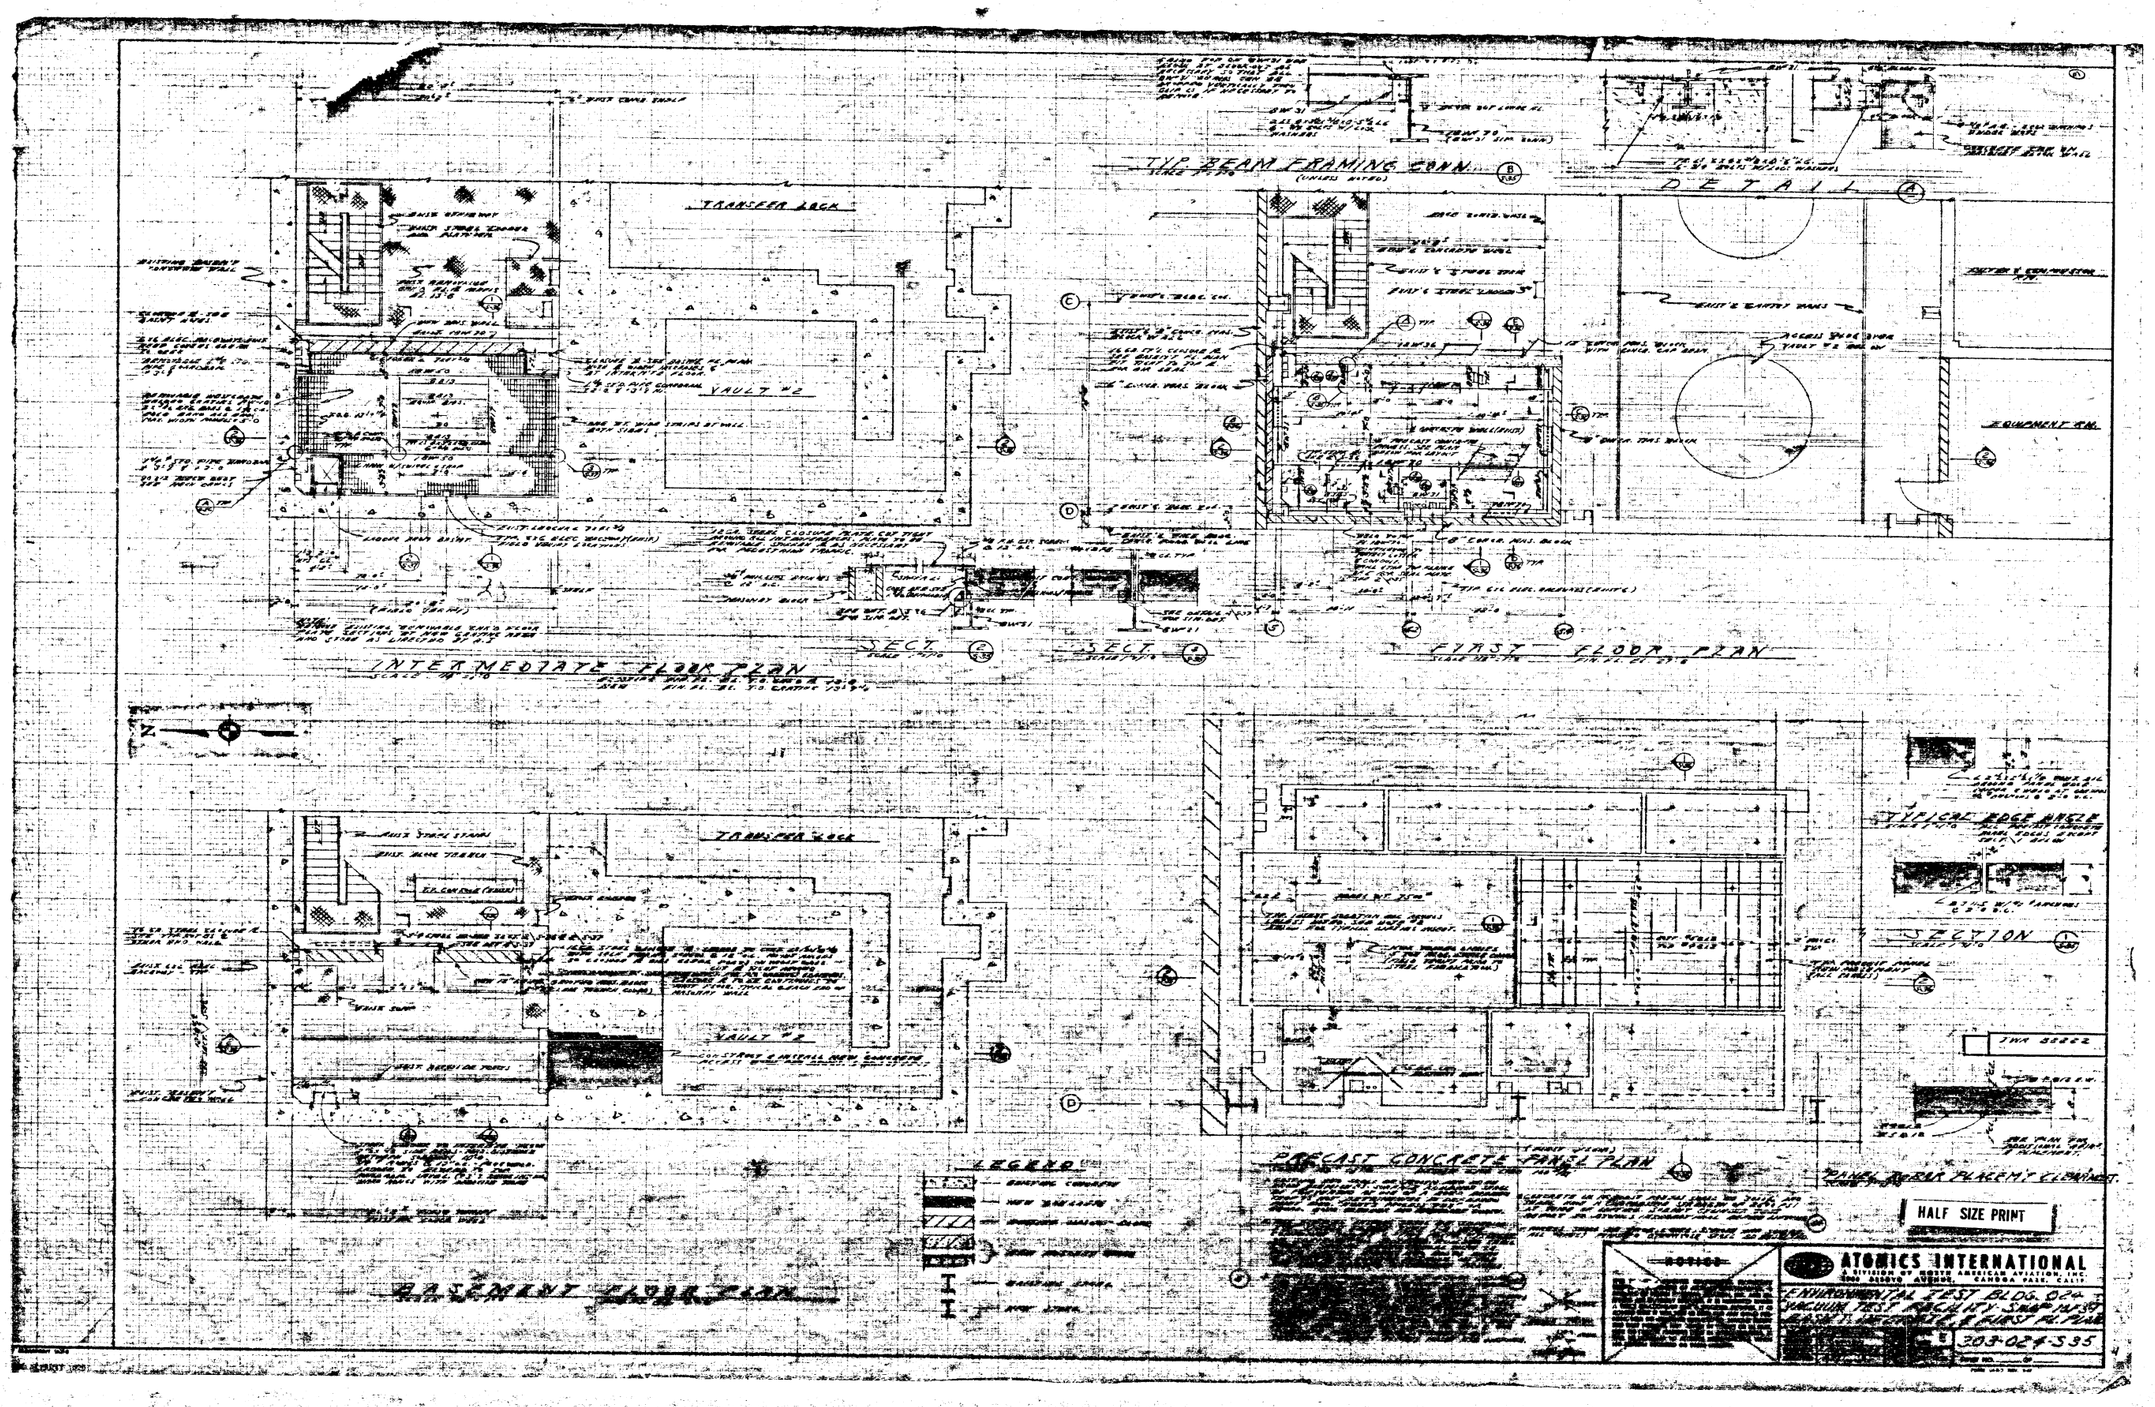
TYP. BEAM FRAMING CONN.
DETAIL
TRANSFER LOCK
VAULT #2
EQUIPMENT RM.
INTERMEDIATE FLOOR PLAN
SECT.
FIRST FLOOR PLAN
TYPICAL EDGE ANGLE
SECTION
PRECAST CONCRETE PANEL PLAN
LEGEND
BASEMENT FLOOR PLAN
HALF SIZE PRINT
NOTICE
ATOMICS INTERNATIONAL
A DIVISION OF NORTH AMERICAN AVIATION, INC.
CANOGA PARK, CALIF.
ENVIRONMENTAL TEST BLDG. 024
VACUUM TEST FACILITY
303-024-S35