1403-2-11-M52

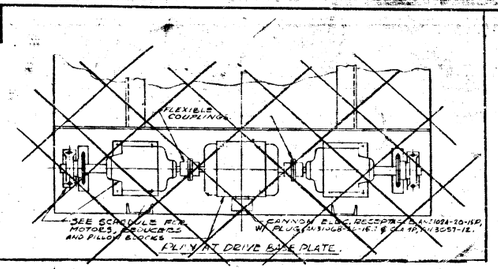

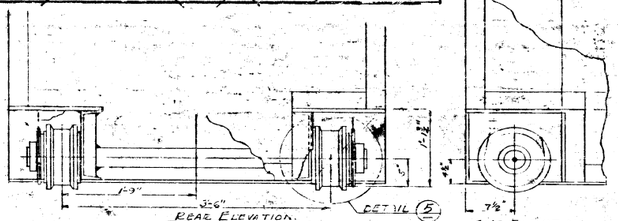

SCALE 1"=1'-0"

DOOR NO.	EQUIPMENT SCHEDULE: DRIVE PACKAGE	REDUCER	PILLOW BLOCK
B-1 & B-3	10 HP, 3 PHASE, 60 CYCLE, 1800 RPM, NEMA FRAME 184T, DOUBLE END SHAFT.	WINSMITH, TYPE 7 IN. 20, SPECIAL WORM & GEAR RATIO 60:1	1 7/16" DIA. SOLID SHAFT, TYP.
B-4	10 HP, 3 PHASE, 60 CYCLE, 1800 RPM, NEMA FRAME 184T, DOUBLE END SHAFT.	WINSMITH, TYPE 7 IN. GE, SPECIAL WORM & GEAR RATIO 60:1	1 7/16" DIA. SOLID SHAFT, TYP.

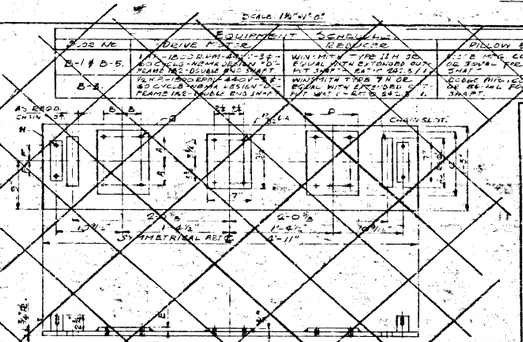

DOOR NO.	A	B	C	D	E	F
B-1	B-5	4'-2	2'-8	11"	8	3/4	2'-8	5/8 HS	3/4-13 H
B-3		2'-4	3'-6	9"	7	1/2	2'-4	1/2	1/2-13

NOTE: FINISH DIMS BASED ON JOHN MEEKS FRAMES & DOORS.

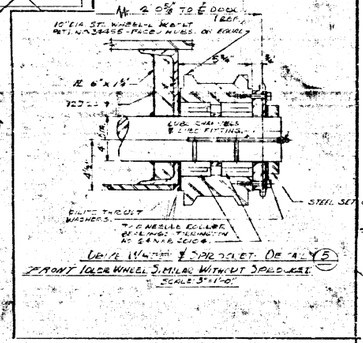

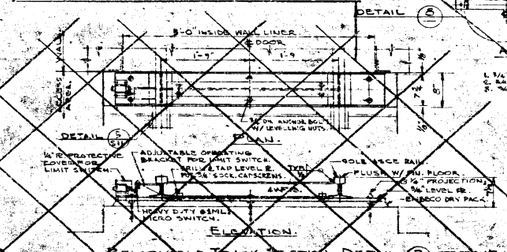

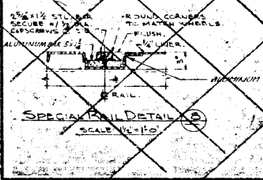

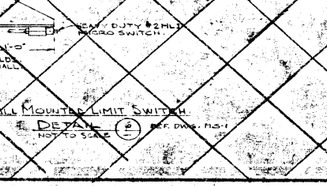

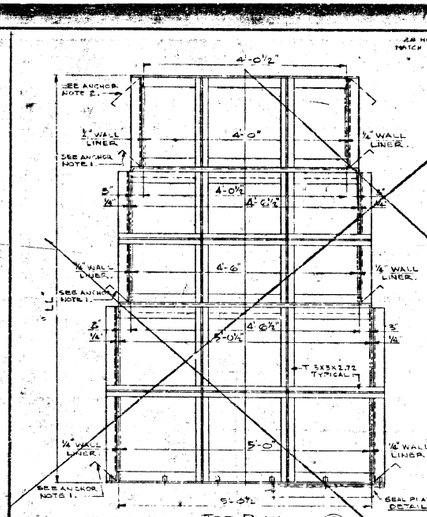

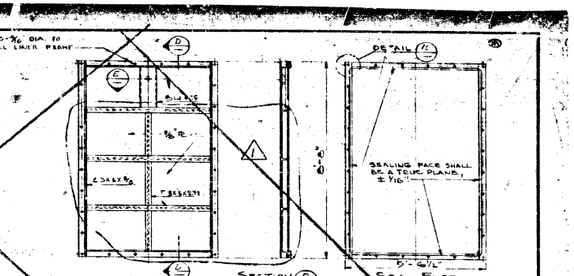

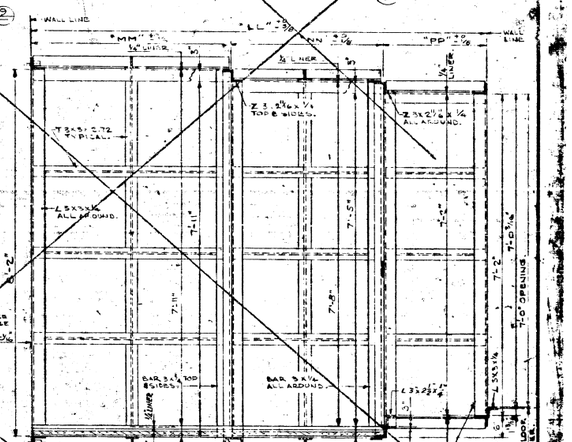

ANCHOR NOTES:
1. ½ DIA. 2½" HOOK @ 24" C.C. ALL AROUND.
2. ⅜ DIA. X 3"+4" HOOK @ 24" C.C. ALL AROUND.
3. ½ DIA. X 5"+4" HOOK @ 12" ALT. O.C. ALL TEES.

DOOR	LL	MM	NN	PP
B-1 & B-5	9'-10"	4'-0"	3¼"	2'-0"
B-3	4'-6"	1'-9"	2⅛"	1'-0"

ALL OTHER DIMENSIONS TYPICAL

WALL LINER FRAMES - ACCESS DOORS B-1, B-3 & B-5.
SCALE: 1½"=1'0"

HALF SIZE PRINT

NOTICE
THIS DRAWING INVOLVES CONFIDENTIAL PROPRIETARY DESIGN INFORMATION OF ATOMICS INTERNATIONAL, A DIVISION OF NORTH AMERICAN AVIATION, INC. AND ALL RIGHTS ARE EXPRESSLY RESERVED. IF IT IS SUBMITTED UNDER A TRUST RELATIONSHIP (SEE N.SPECIFIED) PURPOSE, IT IS AGREED THAT IT WILL NOT BE USED FOR ANY OTHER PURPOSE, NOR ITS CONTENTS REVEALED TO ANYONE EXCEPT FOR THAT PURPOSE, NOR COPIED IN WHOLE OR IN PART, NOR ITS DESIGN FEATURES USED IN OTHER PROJECTS. IT WILL BE RETURNED TO ATOMICS INTERNATIONAL WHEN NO LONGER REQUIRED OR UPON REQUEST.

ATOMICS INTERNATIONAL
A DIVISION OF NORTH AMERICAN AVIATION, INC.
8900 DE SOTO AVENUE, CANOGA PARK, CALIF.

ENVIRONMENTAL TEST BLDG. 024 - SYNCHRO TEST FACILITY - SNAP 10A/SV
ACCESS DOOR B-5 - DETAILS

DRAWN	L. Hoffman	10-24-62	DWG.	C	303-024-539
CHECKED	R. Nelson	10-24-62	SIZE	B/D	
ENGINEER			SCALE	AS NOTED	
APPROVED	W. Brandon	11-1-62	SHEET NO.		OF

FORM 6-141 REV. 5-60

ENVIRONMENTAL TEST BUILDING
ACCESS DOOR DETAILS, WALL LINERS, ETC.
SNAP 10A/SV