REVISIONS			
SYM	DESCRIPTION	DATE	SIGNATURE

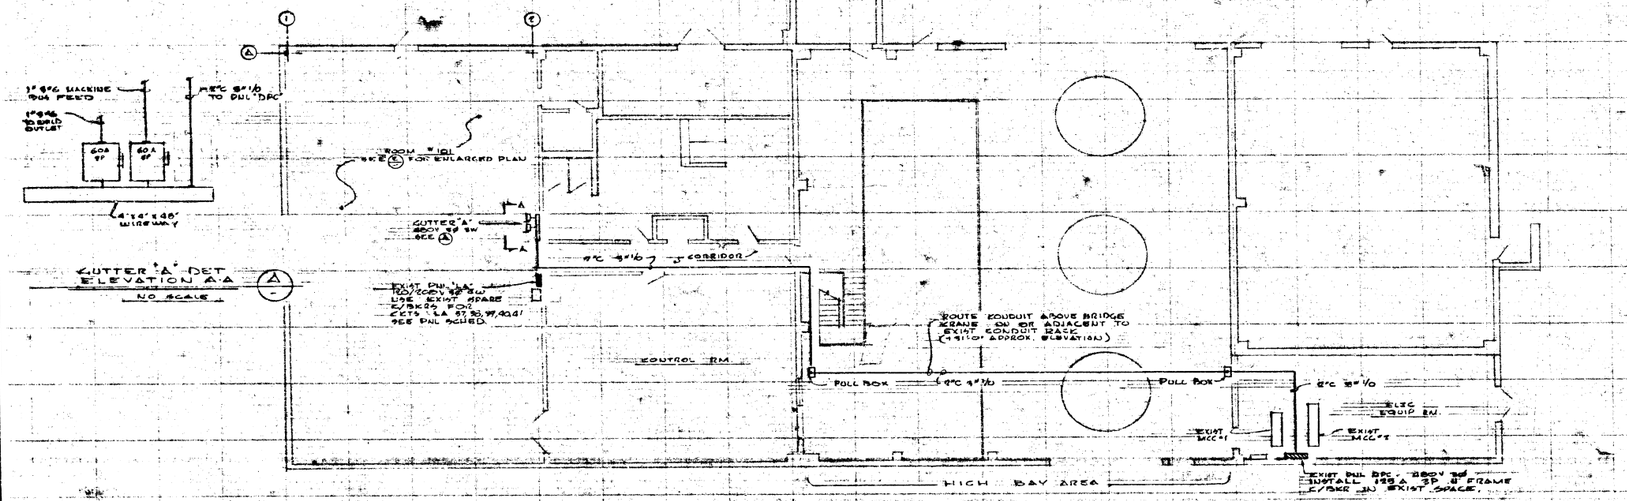

FIRST FLOOR PLAN
SCALE 1/8" = 1'-0"

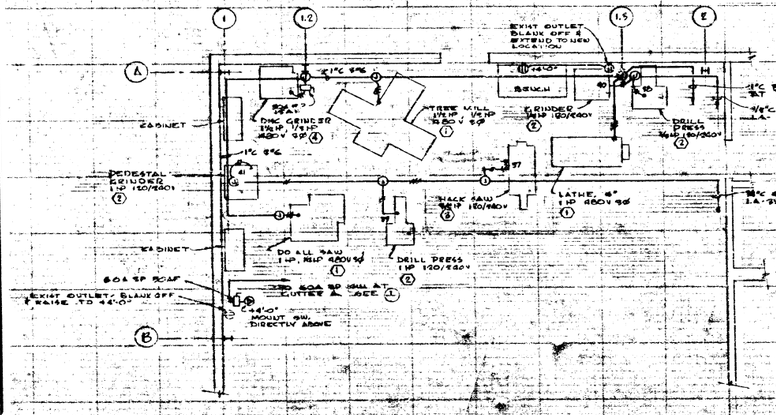

MACHINE TOOL NOTES

1. MAKE CONNECTION TO EXIST 3P FUSIBLE DISCONNECT SWITCH ON MACHINE
2. MAKE CONNECTION TO EXIST DISCONNECT SWITCH ON MACHINE & RECONNECT MOTOR FOR 480V OPERATION (IF REQ'D.)
3. INSTALL DISCONNECT SWITCH ON MACHINE & CONNECT TO CONTROLLER. RECONNECT MOTOR FOR 480V OPERATION (IF REQ'D.)
4. PROVIDE & INSTALL 30A/3 FUSIBLE DISCONNECT SWITCH. INSTALL ON COLUMN. & CONNECT TO CONTROLLER

ROOM #101 ENLARGED PARTIAL PLAN
SCALE 1/4" = 1'-0"

SYMBOLS

- EXPOSED CONDUIT & WIRE — DASH MARKS INDICATE NO. OF #12 CONDUCTORS IN CONDUIT (3 CONDUCTORS: 3#12 1/2"C, 3#10 3/4"C, 4#12, 3/4"C ——, 6#12, 1"C ... OR AS NOTED ON PLANS)
- (J) JUNCTION BOX & C'S
- (R) WELDING OUTLET 60A 3P 480V RECEPT, WALL MTD. CROUSE HINDS #GS96
- (D) DUPLEX OUTLET HUBBELL #5462
- FUSIBLE DISCONNECT SW. 600 TYPE N.D. SIZE AS NOTED ON PLAN
- 3M TOGGLE SW. DISCONNECT 3POLE 3FOR 3HP 480V 10 MACHINES 3 IP RATED
- REFER TO SPECIAL NOTE
- CONDUIT DOWN - ALSO CONNECTION TO MACHINE TOOL PER ◯ NOTE

NOT INSTALLED

304 024 E7

TWR 35707
AIR 782-44589

REDUCED DRAWING

NOTICE

THIS DRAWING INVOLVES CONFIDENTIAL PROPRIETARY KNOWN INFORMATION OF ATOMICS INTERNATIONAL, A DIVISION OF NORTH AMERICAN AVIATION, INC., AND ALL RIGHTS ARE EXPRESSLY RESERVED. IF IT IS SUBMITTED UNDER A TRADE RELATIONSHIP OR RESTRICTED PURPOSE, IT IS AGREED THAT IT WILL NOT BE USED FOR ANY OTHER PURPOSE, NOR ITS CONTENTS REVEALED TO ANYONE OUTSIDE OF THAT PURPOSE, NOR COPIED IN WHOLE OR IN PART, NOR ITS DESIGN FEATURES USED IN OTHER PROJECTS. IT WILL BE RETURNED TO ATOMICS INTERNATIONAL WHEN NO LONGER REQUIRED OR UPON REQUEST.

ATOMICS INTERNATIONAL
A DIVISION OF NORTH AMERICAN AVIATION, INC.
"21600 VANOWEN STREET, CANOGA PARK, CALIF.

INSTALLATION OF MACHINE TOOLS
RM #101 BLDG. #024 SANTA SUSANA
POWER PLAN & DETAILS

DRAWN		DWG. SIZE	D	303 024 E 7
CHECKED		SCALE		
ENGINEER				
APPROVED		SHEET NO.		OF