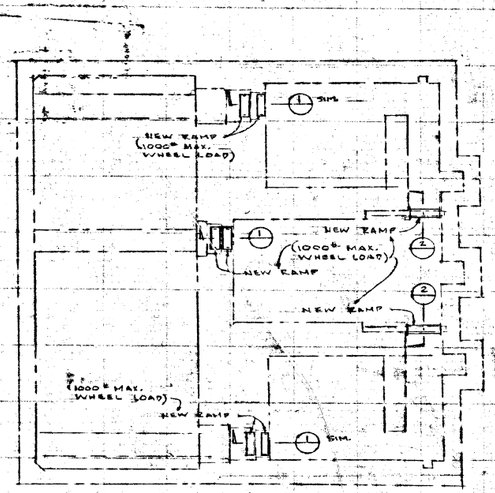

BASEMENT PLAN
1/8" = 1'-0"

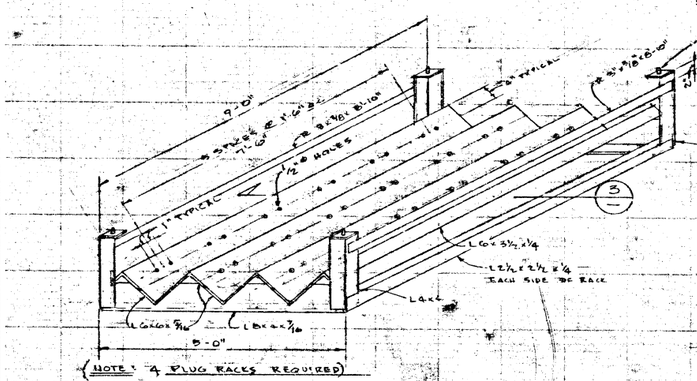

NOTE: 4 PLUG RACKS REQUIRED

HORIZONTAL PLUG RACK
ISOMETRIC VIEW

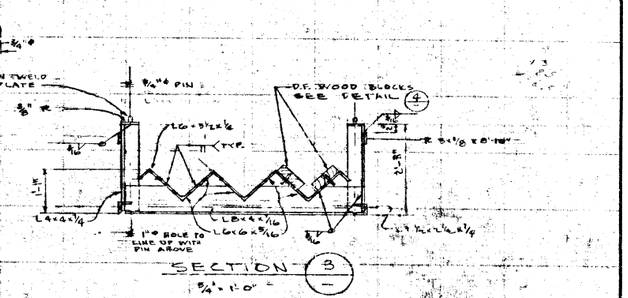

SECTION 3
3/4" = 1'-0"

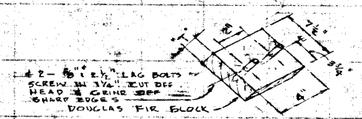

DETAIL 4

SIZE	NO. REQUIRED
1 1/2"	80
3"	24
4 1/2"	50

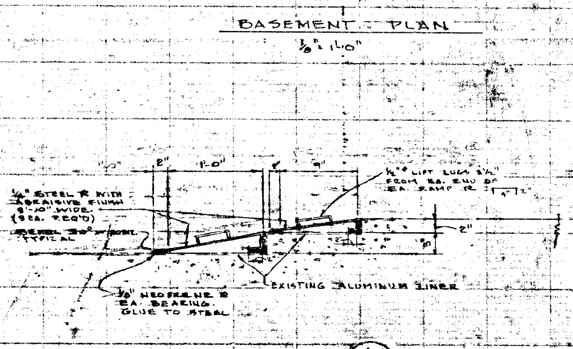

SECTION 1
1 1/2" = 1'-0"

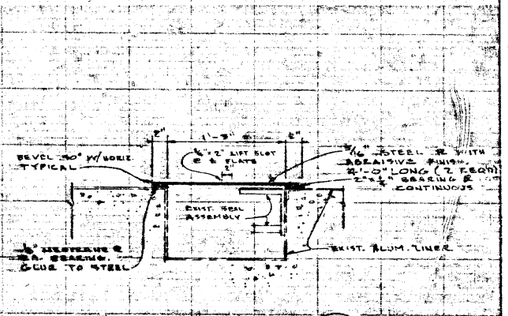

SECTION 2
1 1/2" = 1'-0"

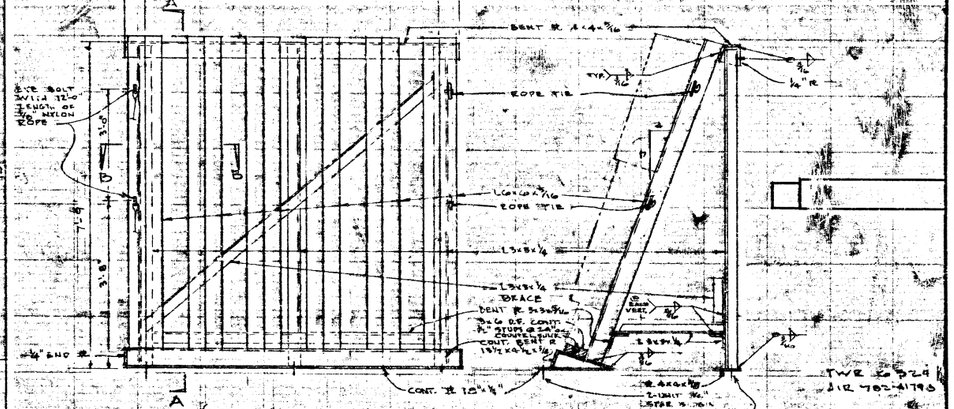

VERTICAL PLUG RACK ELEVATION
3/4" = 1'-0"

(NOTE: 4 PLUG RACK REQUIRED)

SECTION B-B
3/4" = 1'-0"

SECTION 4-A
3/4" = 1'-0"

GENERAL NOTES

1) BUILDER SHALL VERIFY ALL DIMENSIONS IN THE FIELD BEFORE PROCEEDING WITH THE WORK.
2) STRUCTURAL STEEL SHALL CONFORM TO A.S.T.M. SPEC. A7-50T AND SECTION 27 OF THE UNIFORM BUILDING CODE.
3) ALL WELDING SHALL BE DONE BY CERTIFIED WELDERS IN THE SHOP OF A LICENSED FABRICATOR USING THE SHIELDED ELECTRIC ARC PROCESS.
4) PLUG RACK STRUCTURAL STEEL SHALL BE PAINTED WITH 1 PRIME COAT AND TWO COATS OF LIGHT GRAY HEAVY DUTY ENAMEL.
5) VERTICAL PLUG RACK SHALL BE FASTENED TO EXIST. CONC. SLAB IN LOCATION AS DIRECTED BY ATOMICS INTERNATIONAL.

NOTICE
THIS DRAWING INVOLVES CONFIDENTIAL PROPRIETARY DESIGN INFORMATION OF ATOMICS INTERNATIONAL, A DIVISION OF NORTH AMERICAN AVIATION, INC. AND ALL RIGHTS ARE EXPRESSLY RESERVED IN CONNECTION THEREIN. IT IS LOANED THAT IT WILL NOT BE USED FOR ANY OTHER PURPOSE, NOR ITS CONTENTS REPRODUCED, TO ANYONE EXCEPT FOR THAT PURPOSE FOR WHICH IT IS LOANED OR IN PART, NOR ITS SUBJECT MATTER USED IN OTHER RESPECTS. IT WILL BE RETURNED TO ATOMICS INTERNATIONAL WHEN NO LONGER NEEDED OR UPON REQUEST.

ATOMICS INTERNATIONAL
A DIVISION OF NORTH AMERICAN AVIATION, INC.
8400 VANOWEN STREET, CANOGA PARK, CALIF.

S.E.T.F. - BUILDING 024 - SANTA SUSANA
OPERATING IMPROVEMENTS - STRUCT. DETAILS

DRAWN	APPROVED	SIZE D	303-024-S-3
CHECKED	AWO	SCALE AS NOTED	SHEET NO. 1 OF 1
SUBMITTED			
APPROVED			

REDUCED DRAWING

REVISIONS

SYM	DESCRIPTION	DATE	SIGNATURE