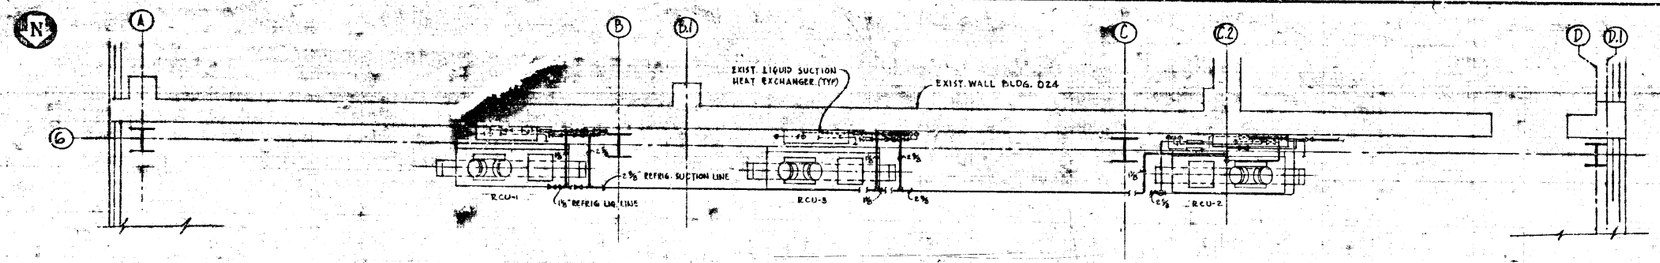

PLAN
SCALE: 1/8"=1'-0"

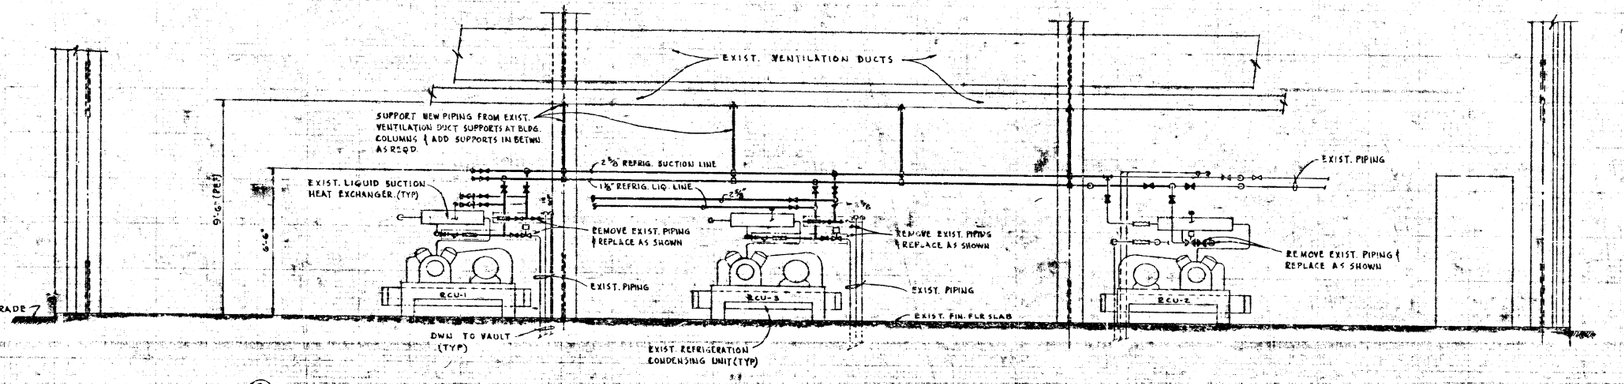

ELEVATION
SCALE: 1/8" = 1'-0"

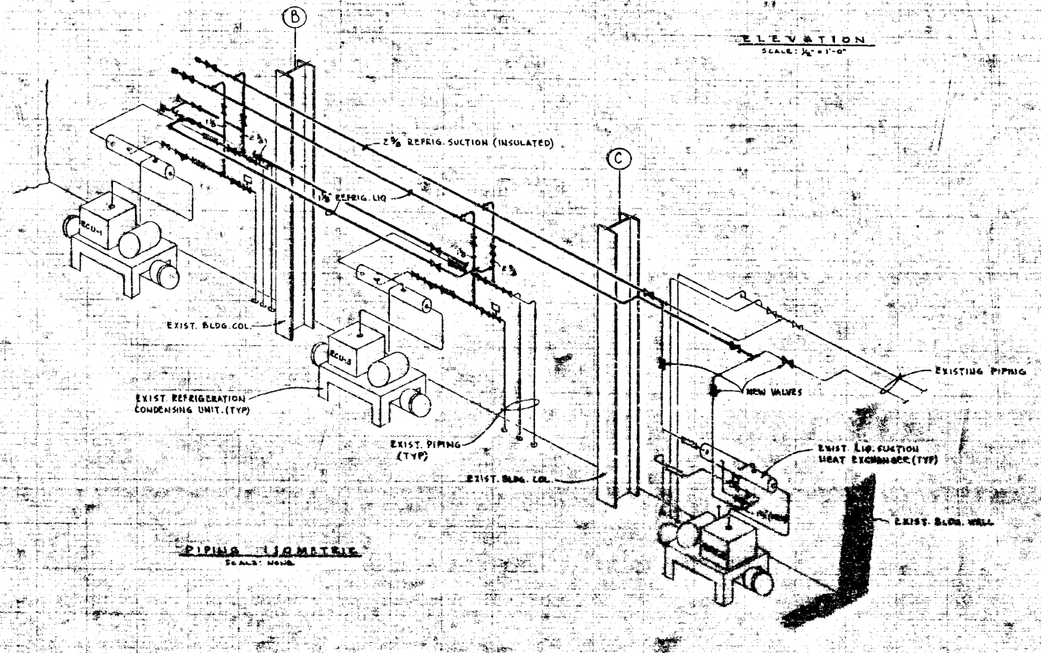

PIPING ISOMETRIC
SCALE: NONE

REVISIONS

SYM	ZONE	DESCRIPTION	DATE	APPROVED
(1)				

LEGEND

- EXISTING PIPING & EQUIP. (LIGHT LINES)
- NEW PIPING & EQUIP. (HEAVY LINES)
- VALVE (EXISTING)
- CONTROL VALVE (EXISTING)
- STRAINER (EXISTING)
- EXPANSION JOINT (EXISTING)
- VALVE (NEW)

HALF SIZE PRINT

NOTICE

ATOMICS INTERNATIONAL
DIVISION OF NORTH AMERICAN AVIATION, INC.
8900 DE SOTO AVENUE, CANOGA PARK, CALIF.

DESIGNED		SCALE	SIZE	909-024-WE0
DRAWN			E	
CHECKED		DATE		
APPROVED			SHEET NO.	OF