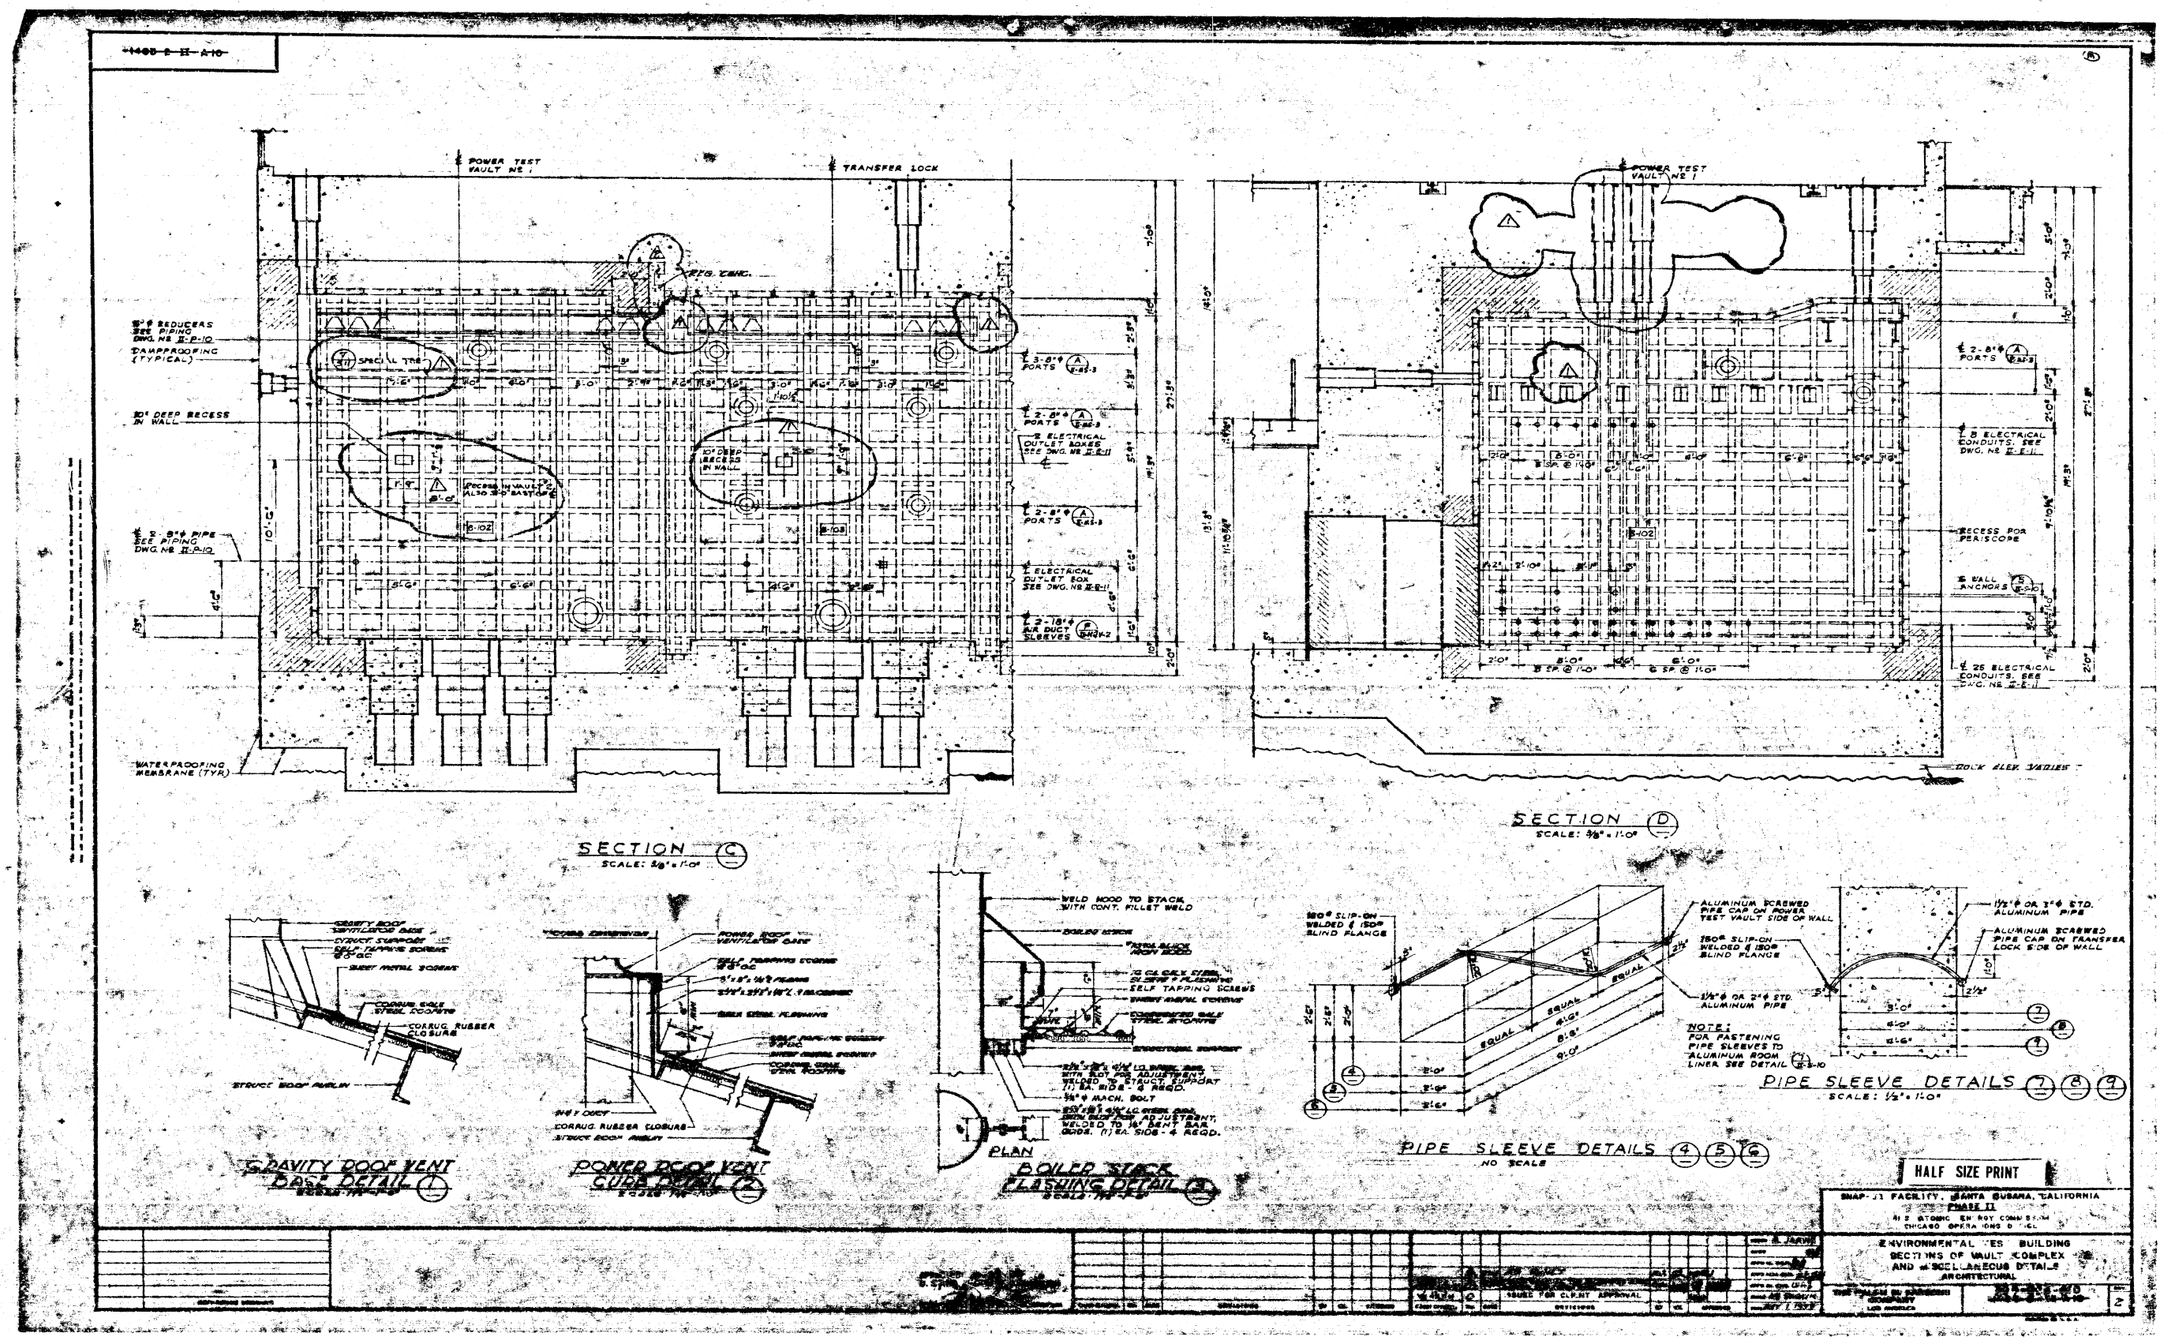

POWER TEST VAULT NO. 1
TRANSFER LOCK
DAMPPROOFING (TYPICAL)
30" DEEP RECESS IN WALL
WATERPROOFING MEMBRANE (TYP.)
SECTION C
SCALE: 3/8" = 1'-0"
SECTION D
SCALE: 3/8" = 1'-0"
DOCK ELEV. VARIES
GRAVITY ROOF VENT BASE DETAIL 1
POWER ROOF VENT CURB DETAIL 2
PLAN
BOILER STACK FLASHING DETAIL 3
PIPE SLEEVE DETAILS 4 5 6
NO SCALE
PIPE SLEEVE DETAILS 7 8 9
SCALE: 1/2" = 1'-0"
NOTE: FOR FASTENING PIPE SLEEVES TO ALUMINUM ROOM LINER SEE DETAIL
HALF SIZE PRINT
SNAP-21 FACILITY, SANTA SUSANA, CALIFORNIA
PHASE II
ENVIRONMENTAL TEST BUILDING
SECTIONS OF VAULT COMPLEX
AND MISCELLANEOUS DETAILS
ARCHITECTURAL