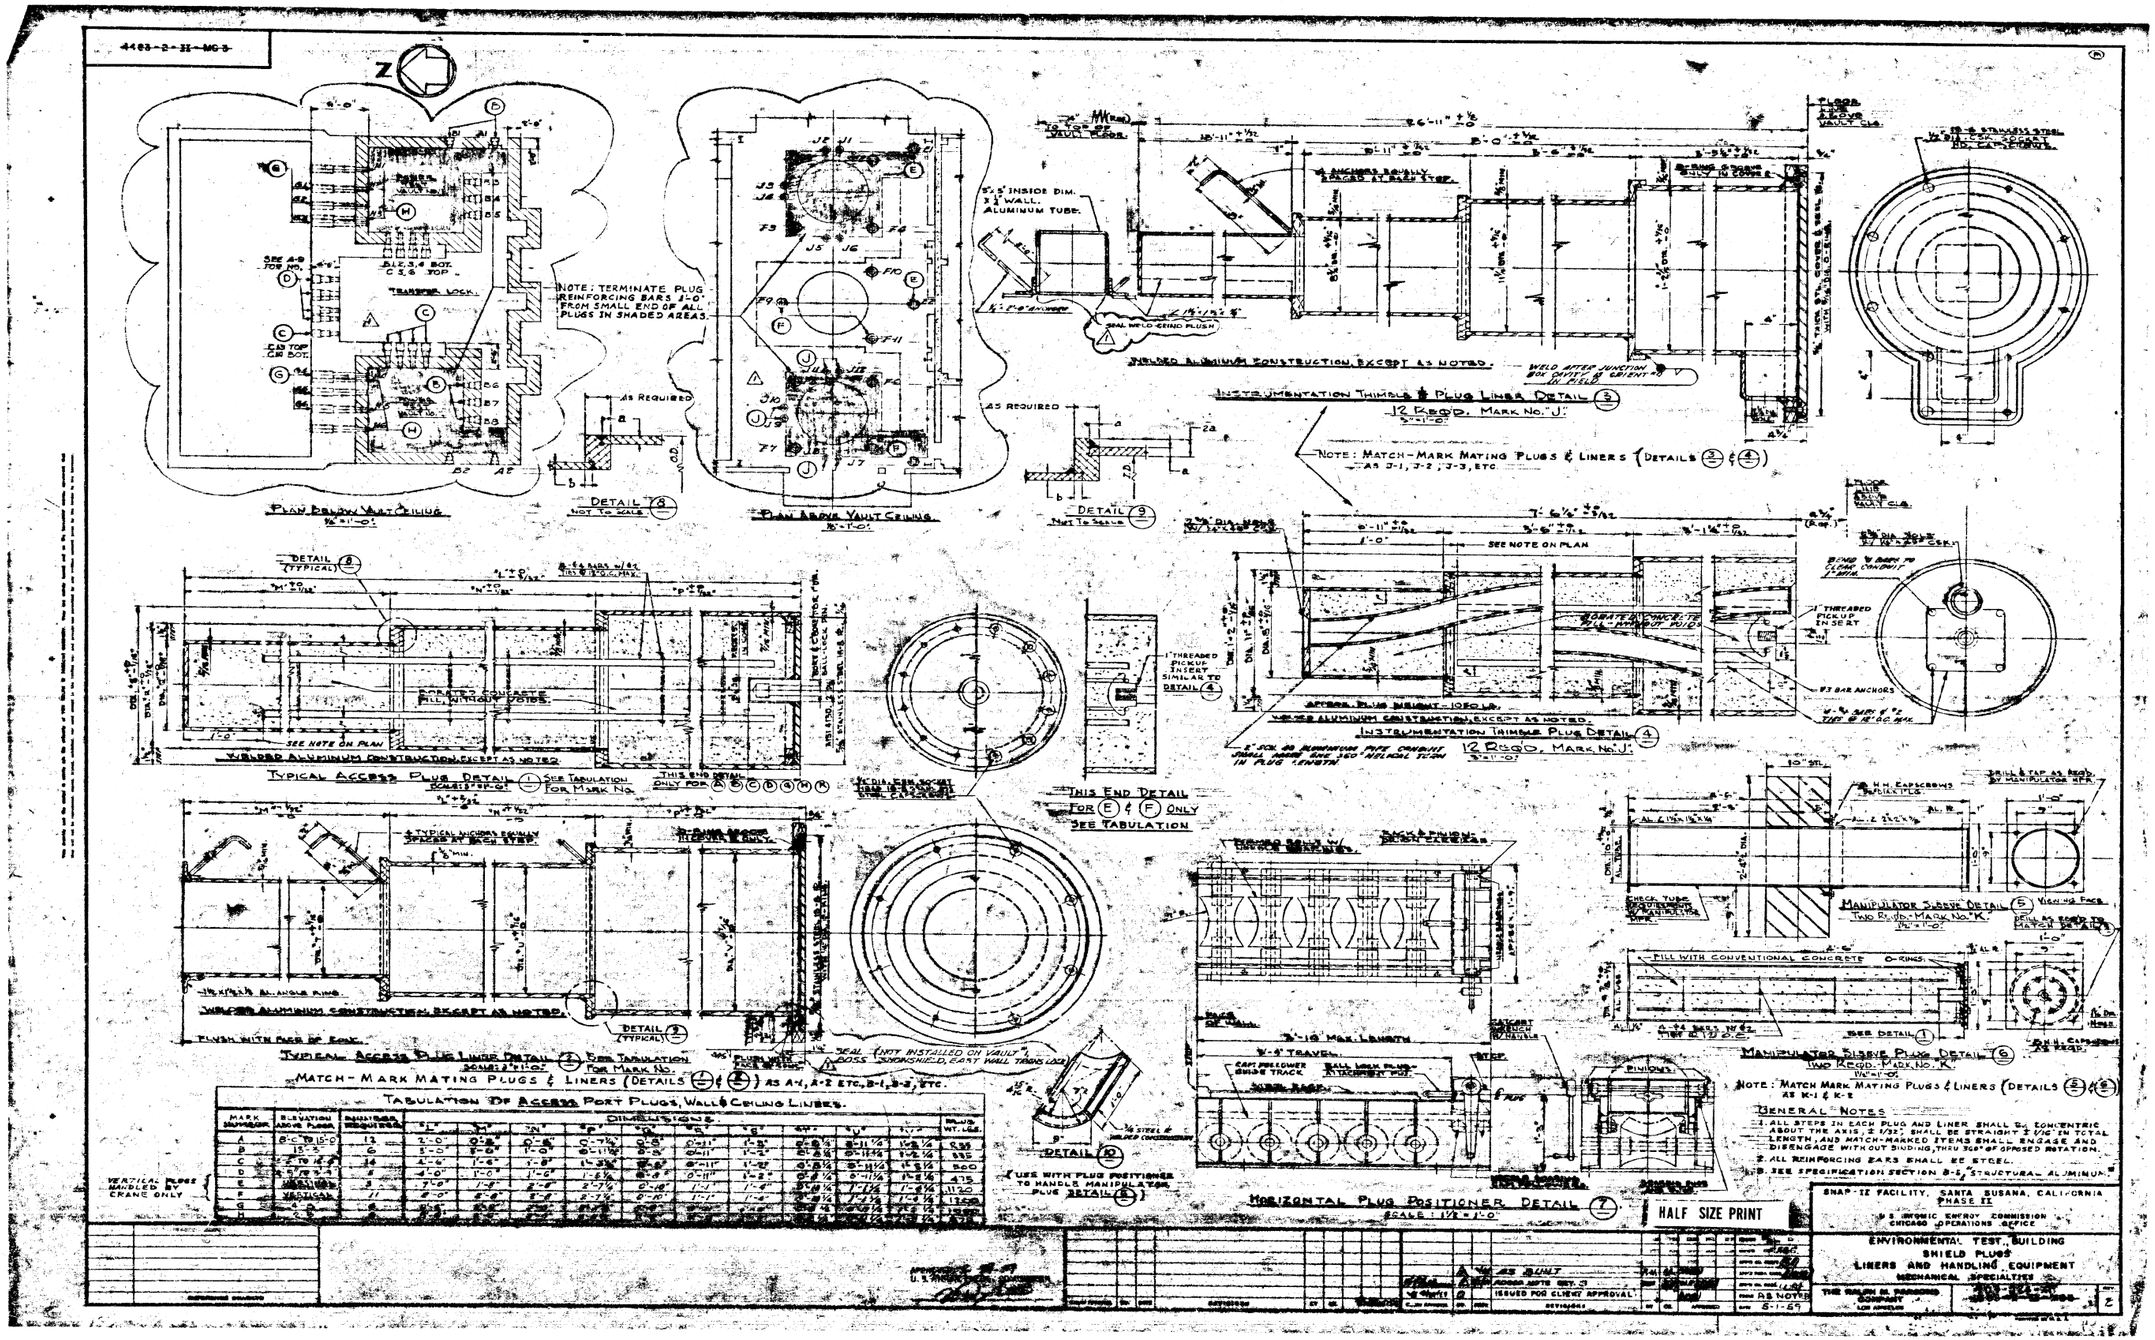

TABULATION OF ACCESS PORT PLUGS, WALL & CEILING LINERS.

MARK NUMBER	ELEVATION ABOVE PLUGS	NUMBER REQUIRED	DIMENSIONS "L"	"M"	"N"	"P"	"Q"	"R"	"S"	"T"	"U"	"V"	PLUG WT. LBS.
A	8'-0" TO 15'-0"	12	2'-0"	0'-8"	0'-8"	0'-7 1/2"	0'-8"	0'-11"	1'-2"	0'-8 1/4"	0'-11 1/4"	1'-2 1/4"	835
B	15'-3"	6	3'-0"	3'-0"	1'-0"	0'-11 1/2"	0'-8"	0'-11"	1'-2"	0'-8 1/4"	0'-11 1/4"	1'-2 1/4"	335
C	2'-0" TO 16'-6"	14	4'-6"	1'-6"	1'-8"	1'-3 1/2"	0'-8"	0'-11"	1'-2"	0'-8 1/4"	0'-11 1/4"	1'-2 1/4"	500
D	2'-0" TO 3'-4"	5	4'-0"	1'-0"	1'-6"	1'-6 1/2"	0'-8"	0'-11"	1'-2"	0'-8 1/4"	0'-11 1/4"	1'-2 1/4"	475
E	VERTICAL	3	7'-0"	1'-8"	2'-8"	2'-7 1/2"	0'-10"	1'-1"	1'-4"	0'-10 1/4"	1'-1 1/4"	1'-4 1/4"	1120
F	VERTICAL	11	8'-0"	2'-8"	2'-8"	2'-7 1/2"	0'-10"	1'-1"	1'-4"	0'-10 1/4"	1'-1 1/4"	1'-4 1/4"	1250
G	[illegible]	6	[illegible]	[illegible]	[illegible]	[illegible]	[illegible]	[illegible]	[illegible]	[illegible]	[illegible]	[illegible]	[illegible]
H	[illegible]	[illegible]	[illegible]	[illegible]	[illegible]	[illegible]	[illegible]	[illegible]	[illegible]	[illegible]	[illegible]	[illegible]	[illegible]

VERTICAL PLUGS HANDLED BY CRANE ONLY