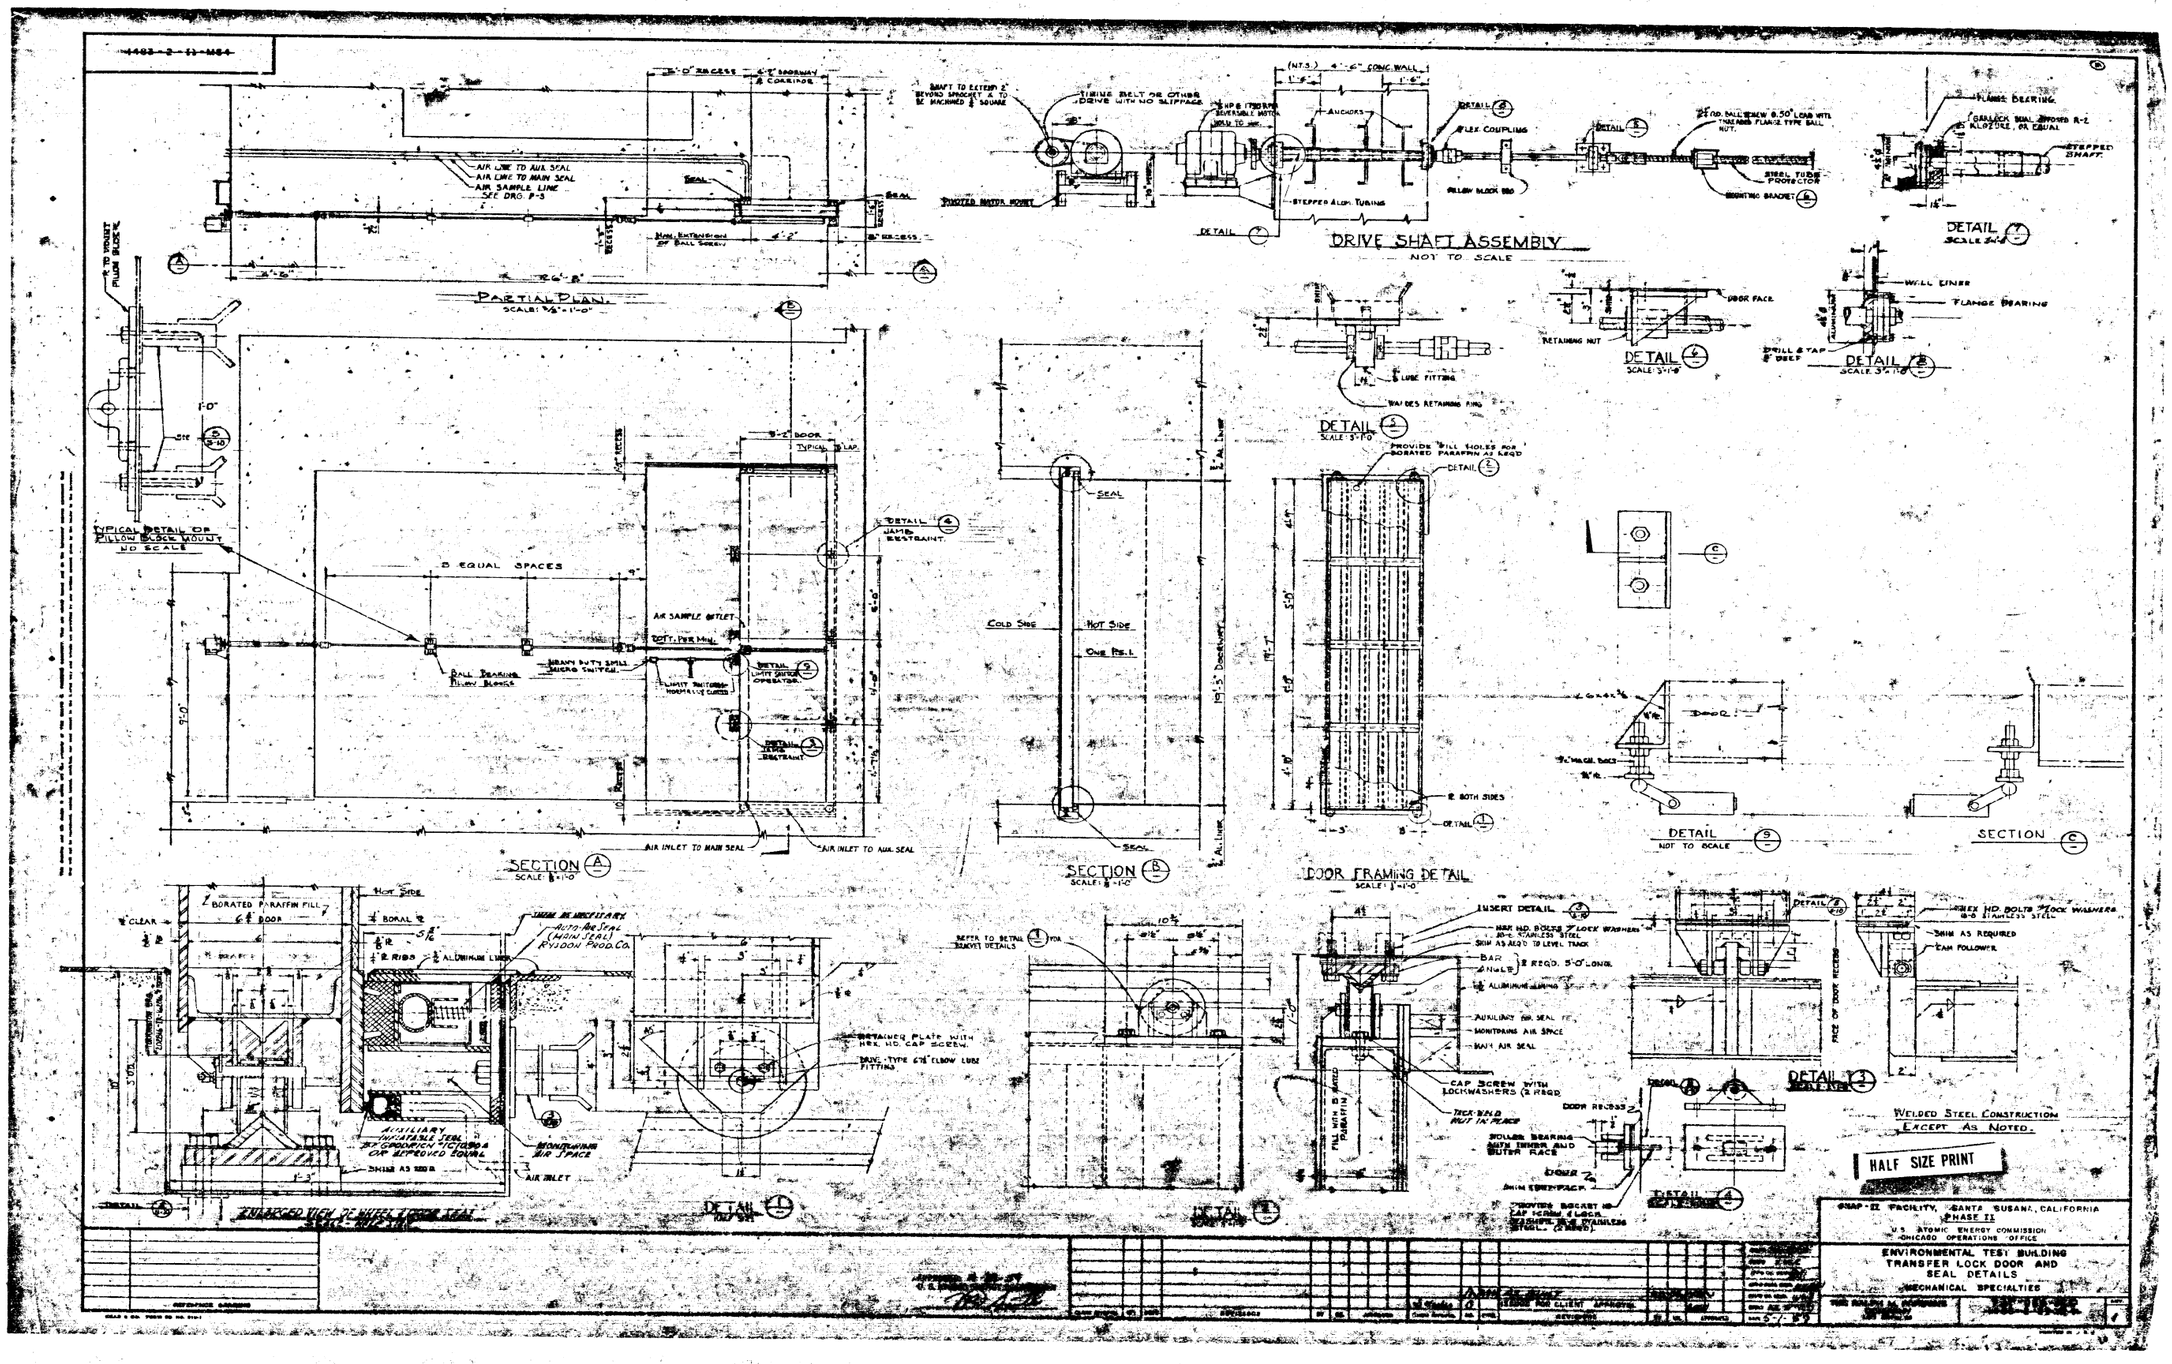

PARTIAL PLAN
DRIVE SHAFT ASSEMBLY
NOT TO SCALE
SECTION A
SECTION B
DOOR FRAMING DETAIL
DETAIL 9
NOT TO SCALE
SECTION C
DETAIL 7
DETAIL 6
DETAIL 5
DETAIL 8
DETAIL 1
DETAIL 2
DETAIL 3
DETAIL 4
TYPICAL DETAIL OF PILLOW BLOCK MOUNT
NO SCALE
5 EQUAL SPACES
AIR SAMPLE OUTLET
AIR INLET TO MAIN SEAL
AIR INLET TO AUX. SEAL
COLD SIDE
HOT SIDE
ONE PSI
BORATED PARAFFIN FILL
AUXILIARY INFLATABLE SEAL
MONITORING AIR SPACE
AIR INLET
INSERT DETAIL
CAP SCREW WITH LOCKWASHERS (2 REQD)
WELDED STEEL CONSTRUCTION EXCEPT AS NOTED.
HALF SIZE PRINT
SNAP-II FACILITY, SANTA SUSANA, CALIFORNIA
PHASE II
U.S. ATOMIC ENERGY COMMISSION
CHICAGO OPERATIONS OFFICE
ENVIRONMENTAL TEST BUILDING
TRANSFER LOCK DOOR AND
SEAL DETAILS
MECHANICAL SPECIALTIES