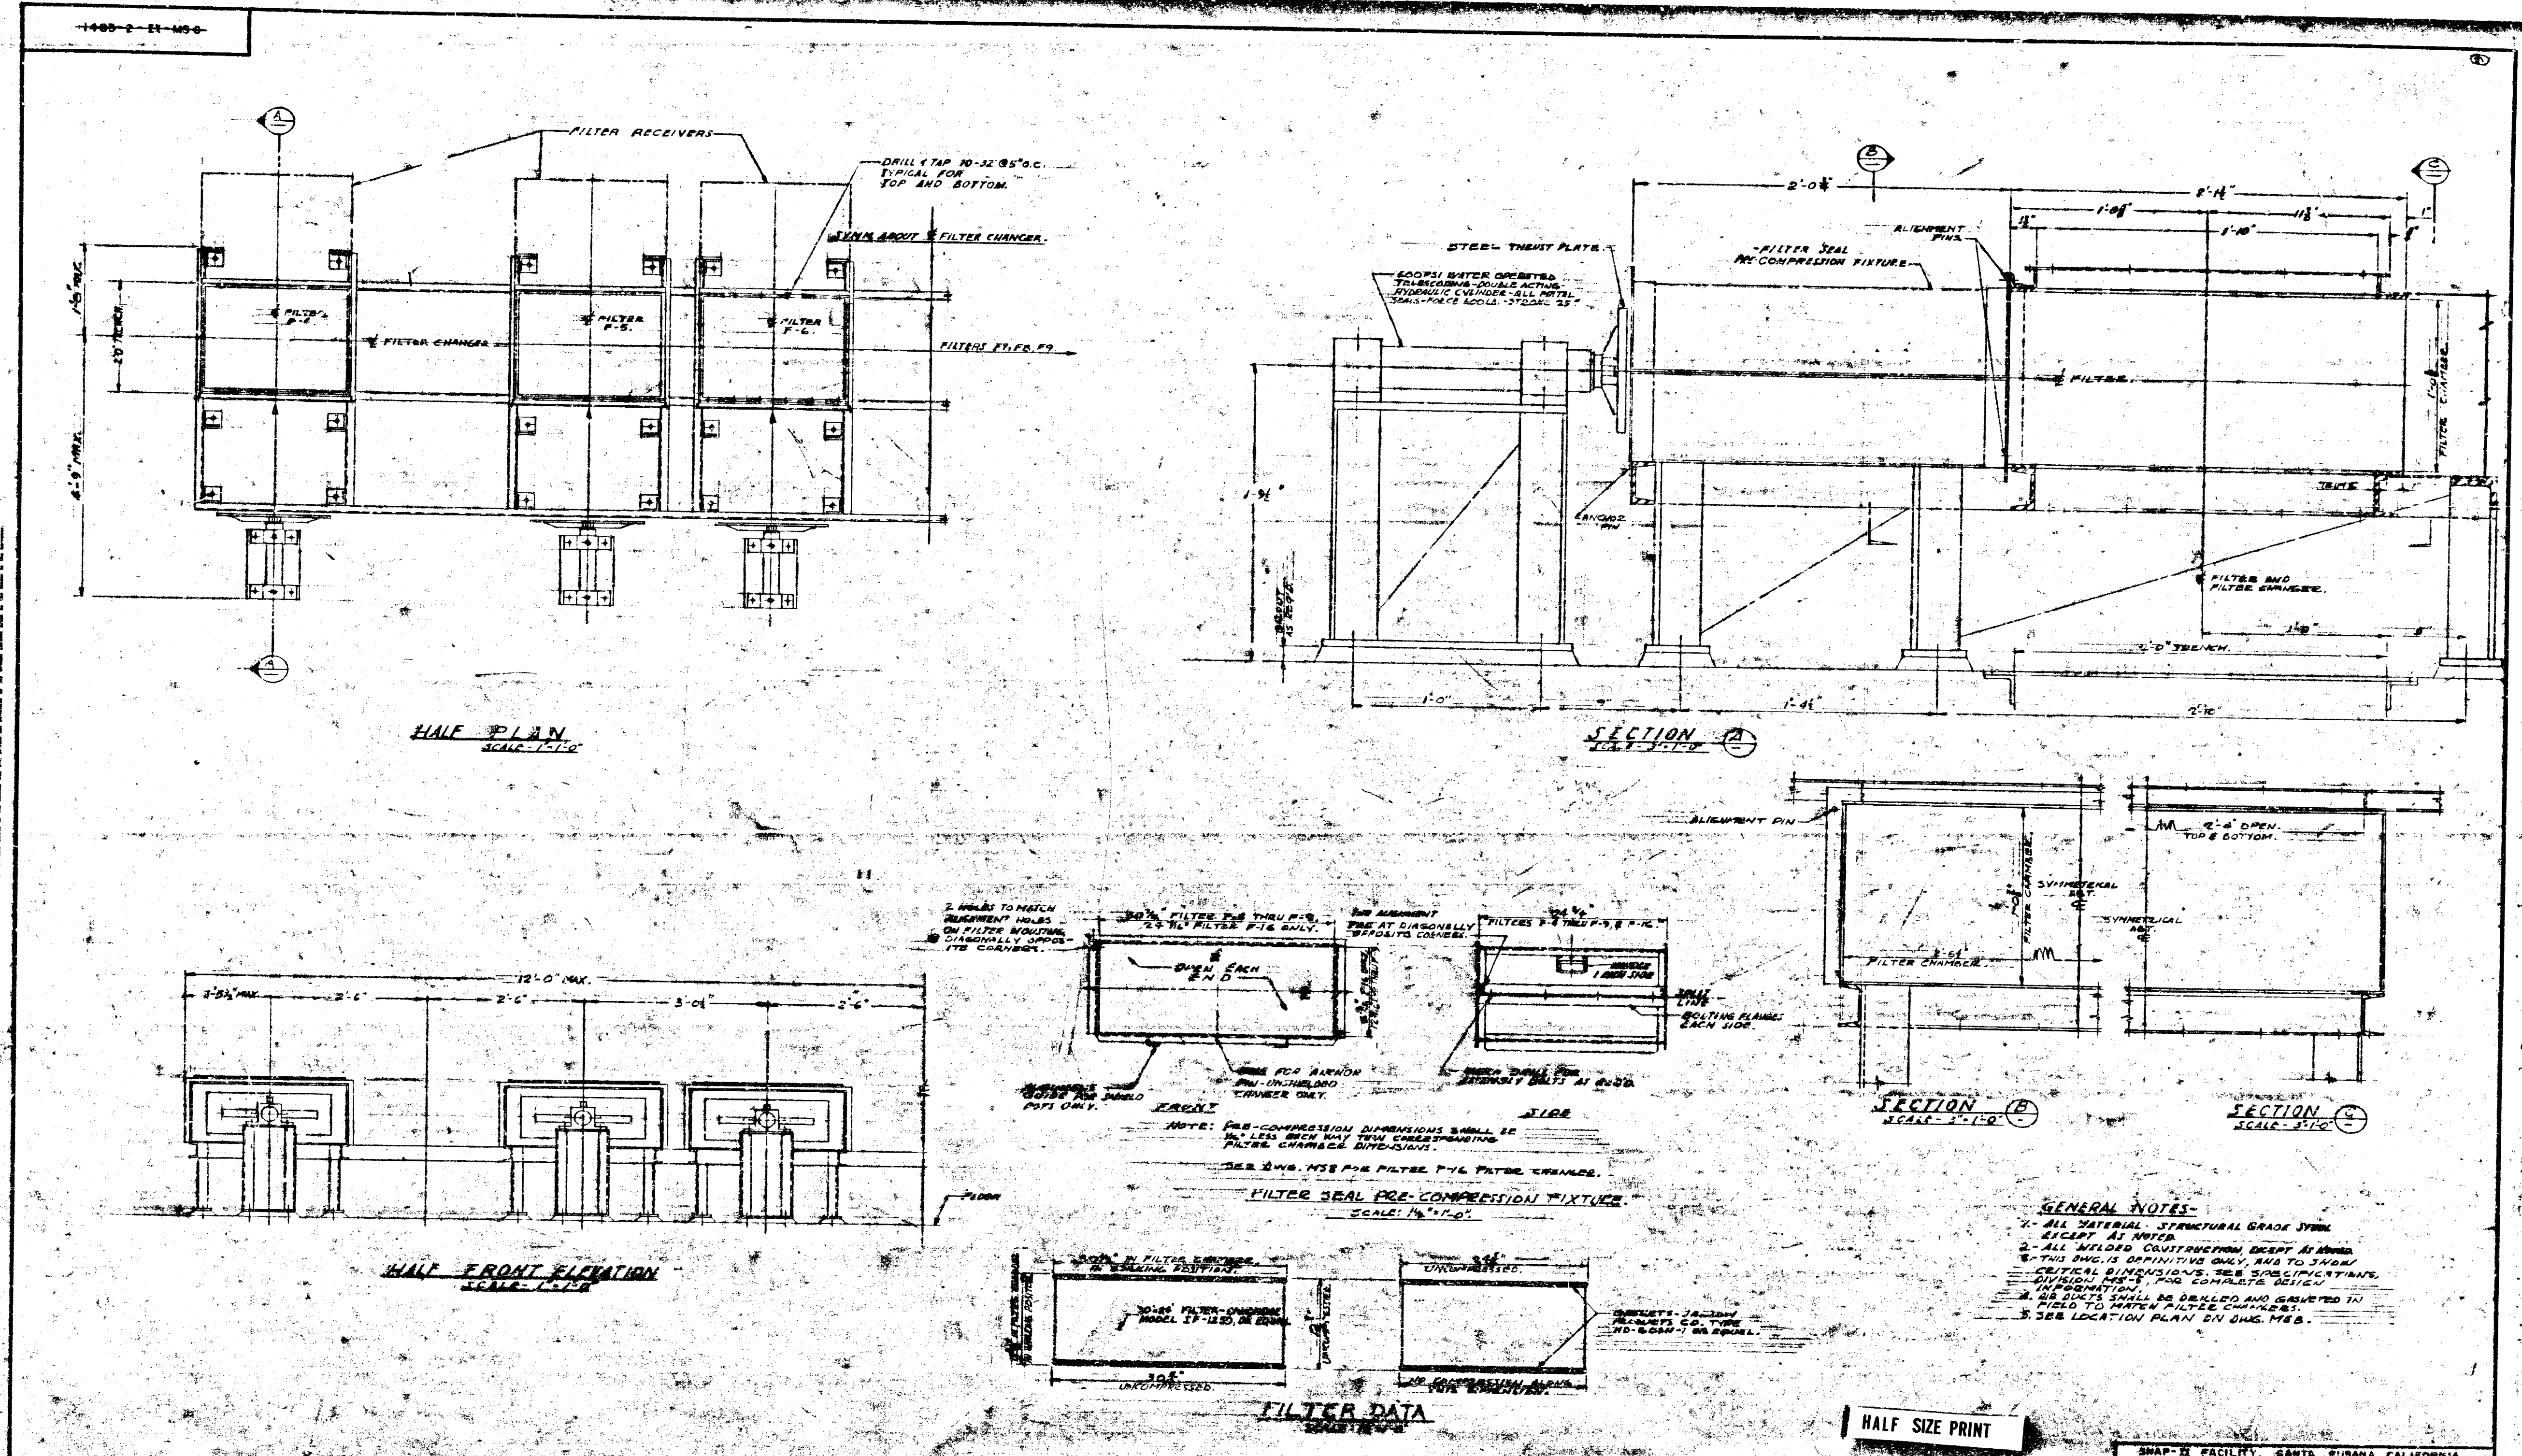

REFERENCE DRAWINGS

A AS BUILT

ISSUED FOR CLIENT APPROVAL

DATE 5-1-59

SNAP-II FACILITY, SANTA SUSANA, CALIFORNIA
PHASE II

U.S. ATOMIC ENERGY COMMISSION
CHICAGO OPERATIONS OFFICE

ENVIRONMENTAL TEST BUILDING
UNSHIELDED FILTER CHANGER
PURGE AIR SYSTEM
MECHANICAL SPECIALTIES

THE RALPH M. PARSONS COMPANY
LOS ANGELES

PRINTED IN U.S.A.