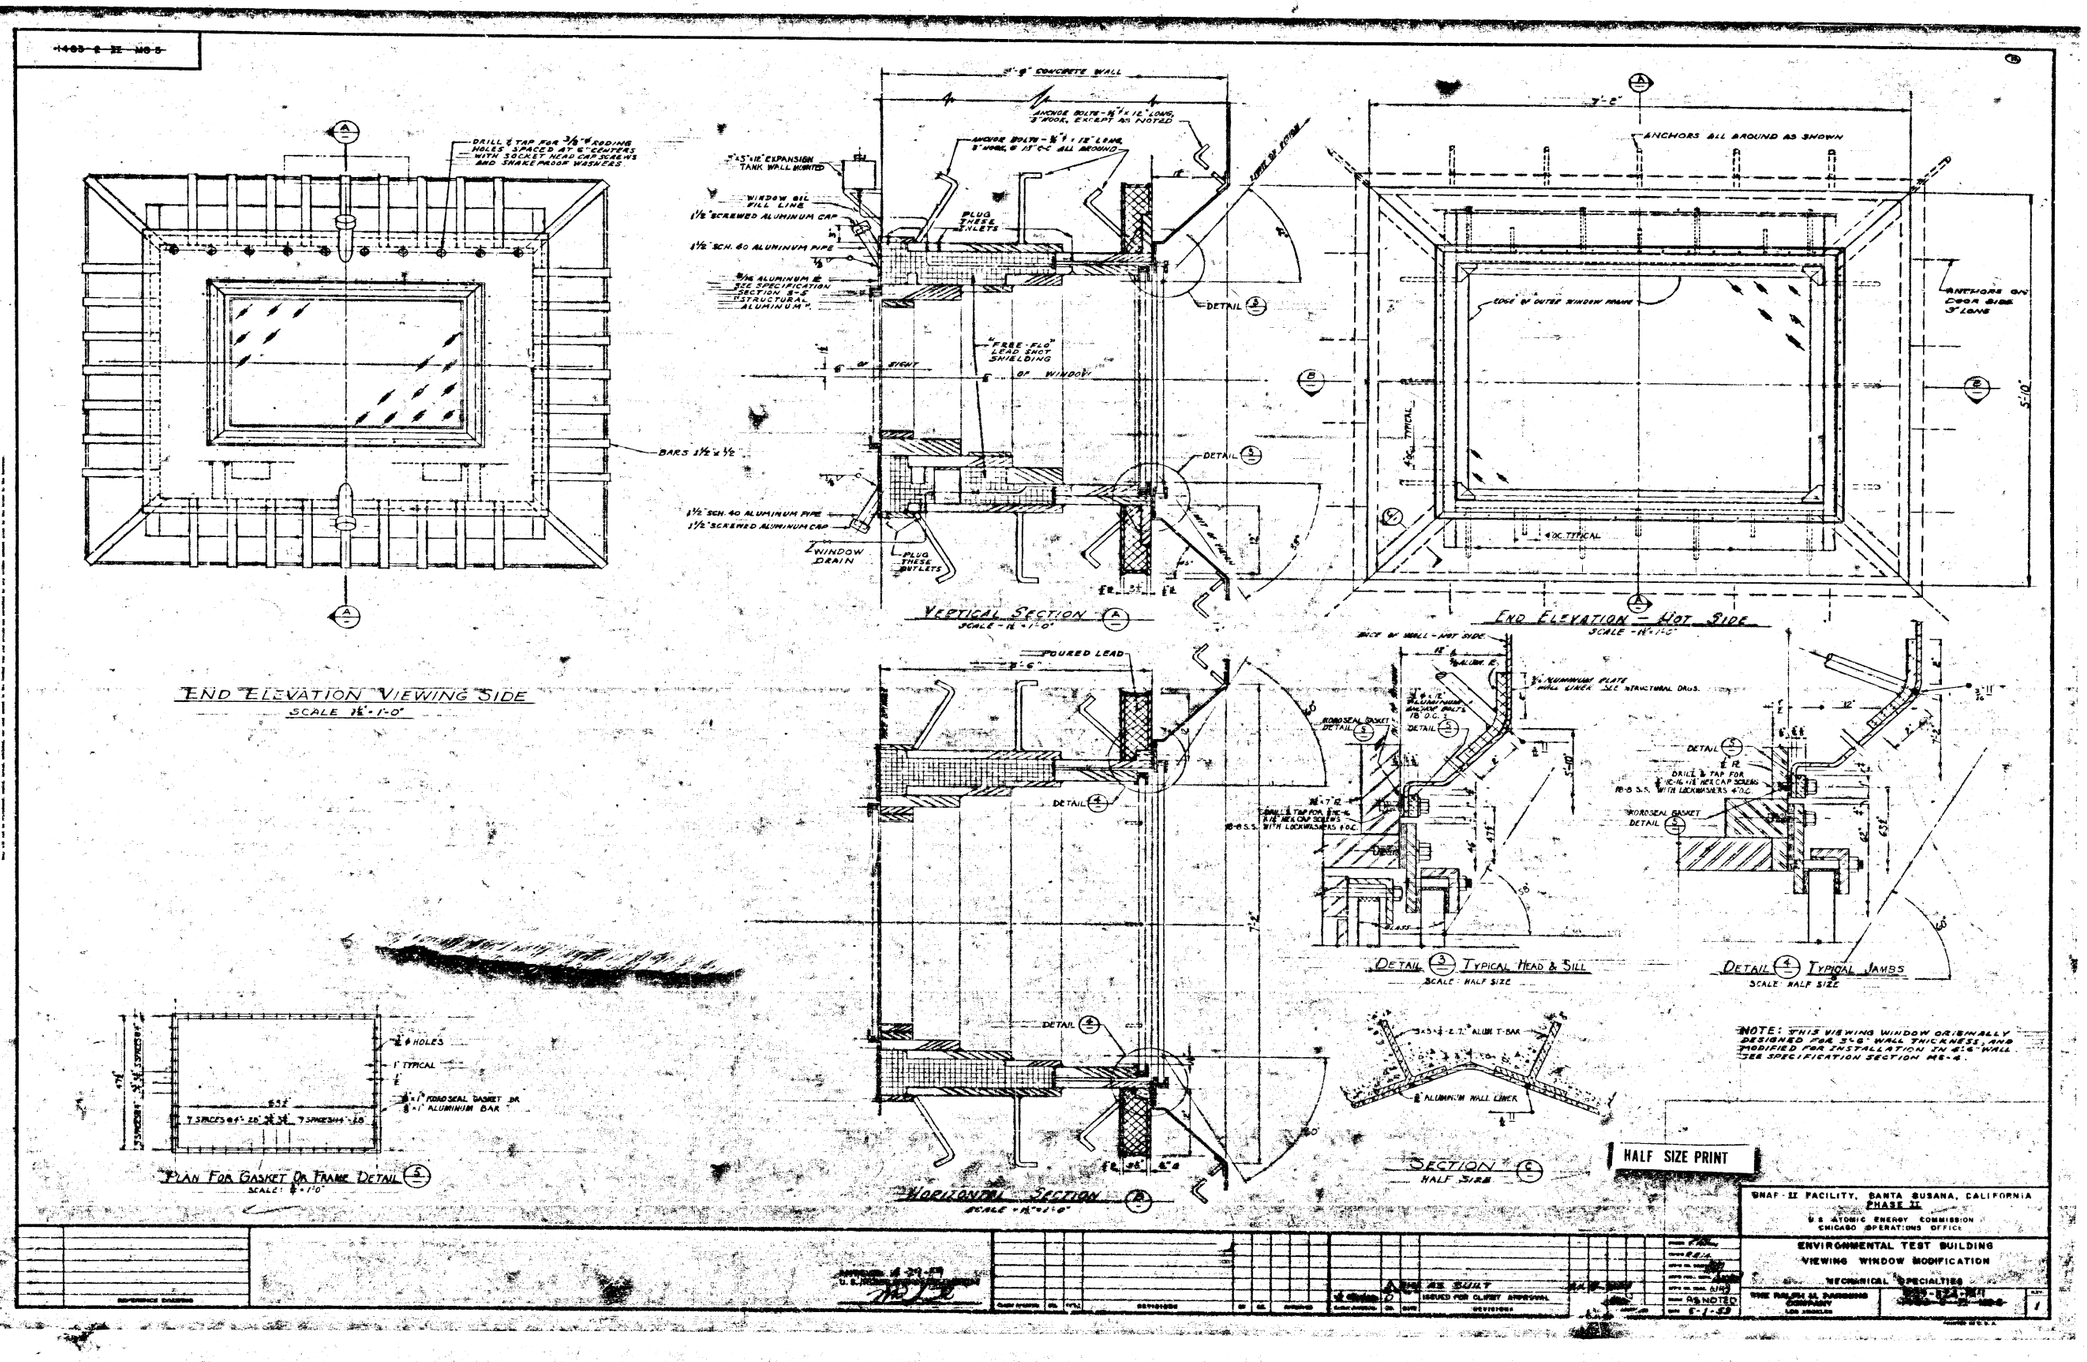

END ELEVATION VIEWING SIDE
SCALE 1½"=1'-0"
VERTICAL SECTION
SCALE 1½"=1'-0"
END ELEVATION - HOT SIDE
SCALE 1½"=1'-0"
HORIZONTAL SECTION
SCALE 1½"=1'-0"
SECTION
HALF SIZE
DETAIL 3 TYPICAL HEAD & SILL
SCALE: HALF SIZE
DETAIL 4 TYPICAL JAMBS
SCALE: HALF SIZE
PLAN FOR GASKET OR FRAME DETAIL 5
SCALE: ½"=1'-0"
NOTE: THIS VIEWING WINDOW ORIGINALLY DESIGNED FOR 3'-6" WALL THICKNESS, AND MODIFIED FOR INSTALLATION IN 4'-6" WALL. SEE SPECIFICATION SECTION MS-4.
HALF SIZE PRINT
BNAF-II FACILITY, SANTA SUSANA, CALIFORNIA
PHASE II
U.S. ATOMIC ENERGY COMMISSION
CHICAGO OPERATIONS OFFICE
ENVIRONMENTAL TEST BUILDING
VIEWING WINDOW MODIFICATION
MECHANICAL SPECIALTIES
THE RALPH M. PARSONS COMPANY
LOS ANGELES
AS NOTED
5-1-59
ISSUED FOR CLIENT APPROVAL