REVISIONS			
SYM	DESCRIPTION	DATE	APPROVED

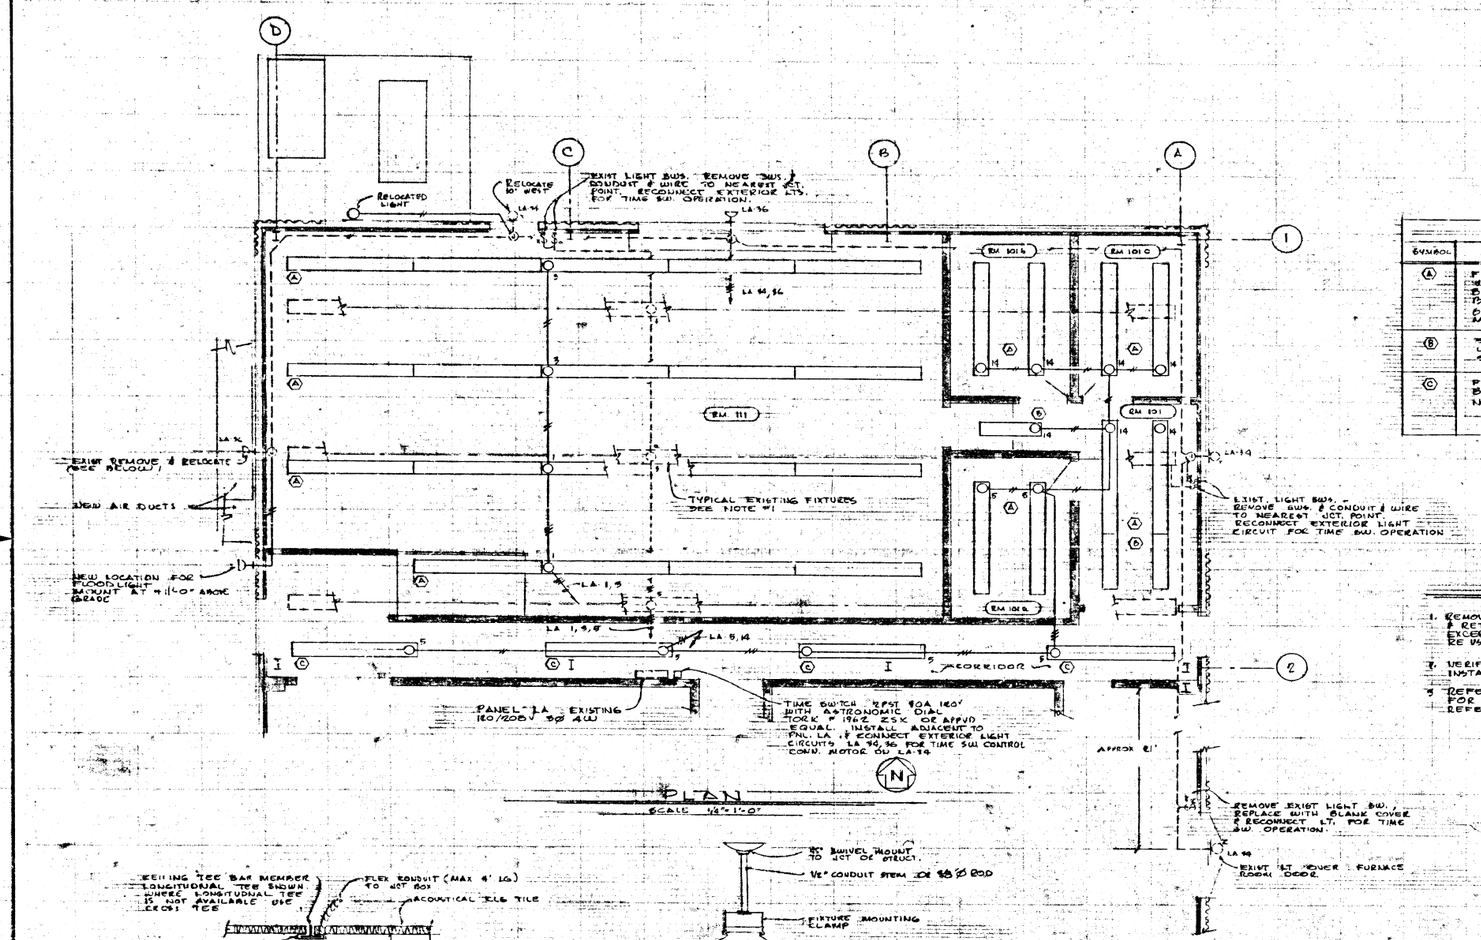

PLAN

SCALE 1/4" = 1'-0"

FIXTURE SCHEDULE	
SYMBOL	DESCRIPTION
A	FLUORESCENT FIXTURE SURFACE MOUNTED, METAL LOWER BOTTOM, ENDLITE TRANSLUCENT PLASTIC SIDE PANELS, METAL TOP REFLECTOR, 8' LONG, 2-F96T12 CW 430 MA LAMPS, BALLAST FOR OPERATION ON 120V. SUNBEAM # L1682-96SL OR APPROVED EQUAL. MOUNT TO TEE BARS WITH SUNBEAM CSM7 CLAMPS OR APPROVED EQUAL
B	SAME AS TYPE A EXCEPT 4' LONG & 2-F48T12 CW 430 MA LAMPS. SUNBEAM L1687-48SL OR APPROVED EQUAL
C	FLUORESCENT FIXTURE INDUSTRIAL RLM TYPE, PENDANT MOUNTED, 8' LONG 2-F96T12 CW LAMPS. NOTE - RE-USE EXIST FIXTURES REMOVED FROM JOB SITE. REPLACE EXIST BALLASTS WITH OVERLOAD PROTECTED BALLASTS - SEE SPECIFICATIONS FOR BALLAST DETAILS

NOTES

1. REMOVE ALL EXISTING FLUORESCENT FIXTURES IN REMODEL AREA & RETURN TO AI. REMOVE ASSOCIATED CONDUIT & WIRE EXCEPT THOSE RUNS WHICH ARE REUSABLE FOR NEW WORK. RE USE (4) OF THESE FIXTURES IN THE CORRIDOR.
2. VERIFY CIRCUIT NUMBERING AND CONDUIT ROUTING OF EXISTING INSTALLATION
3. REFER TO DWG. 503 024 E42 - (REFLECTED CEILING PLAN) FOR FIXTURE LOCATIONS. REFER TO DWG. 503 024 E33 FOR SYMBOLS & GENERAL NOTES.

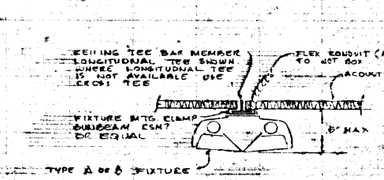

FIXTURE MOUNTING

NO SCALE

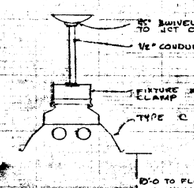

FIXTURE MOUNTING

NO SCALE

PSWR 70226, TWR 53 039

NOTICE

THIS DRAWING INVOLVES CONFIDENTIAL PROPRIETARY DESIGN INFORMATION OF ATOMICS INTERNATIONAL, A DIVISION OF NORTH AMERICAN AVIATION, INC. AND ALL RIGHTS ARE EXPRESSLY RESERVED. IT IS SUBMITTED UNDER A TRUST RELATIONSHIP FOR A SPECIFIED PURPOSE. IT IS AGREED THAT IT WILL NOT BE USED FOR ANY OTHER PURPOSE NOR ITS CONTENTS REVEALED TO ANYONE EXCEPT FOR THAT PURPOSE, NOR COPIED IN WHOLE OR IN PART, NOR ITS OTHER FEATURES USED IN OTHER PROJECTS. IT WILL BE RETURNED TO ATOMICS INTERNATIONAL WHEN NO LONGER REQUIRED OR UPON REQUEST.

ATOMICS INTERNATIONAL

A DIVISION OF NORTH AMERICAN AVIATION, INC.
8900 DESOTO AVENUE, CANOGA PARK, CALIF.

SANTA SUSANA FACILITY BLDG D24
LOW BAY MODIFICATIONS
LIGHTING PLAN

DRAWN	W. Mathewell	4-4-60	DWG. SIZE D
CHECKED			503 024 E 35
ENGINEER			SCALE Noted
APPROVED			SHEET NO. OF

REDUCED DRAWING