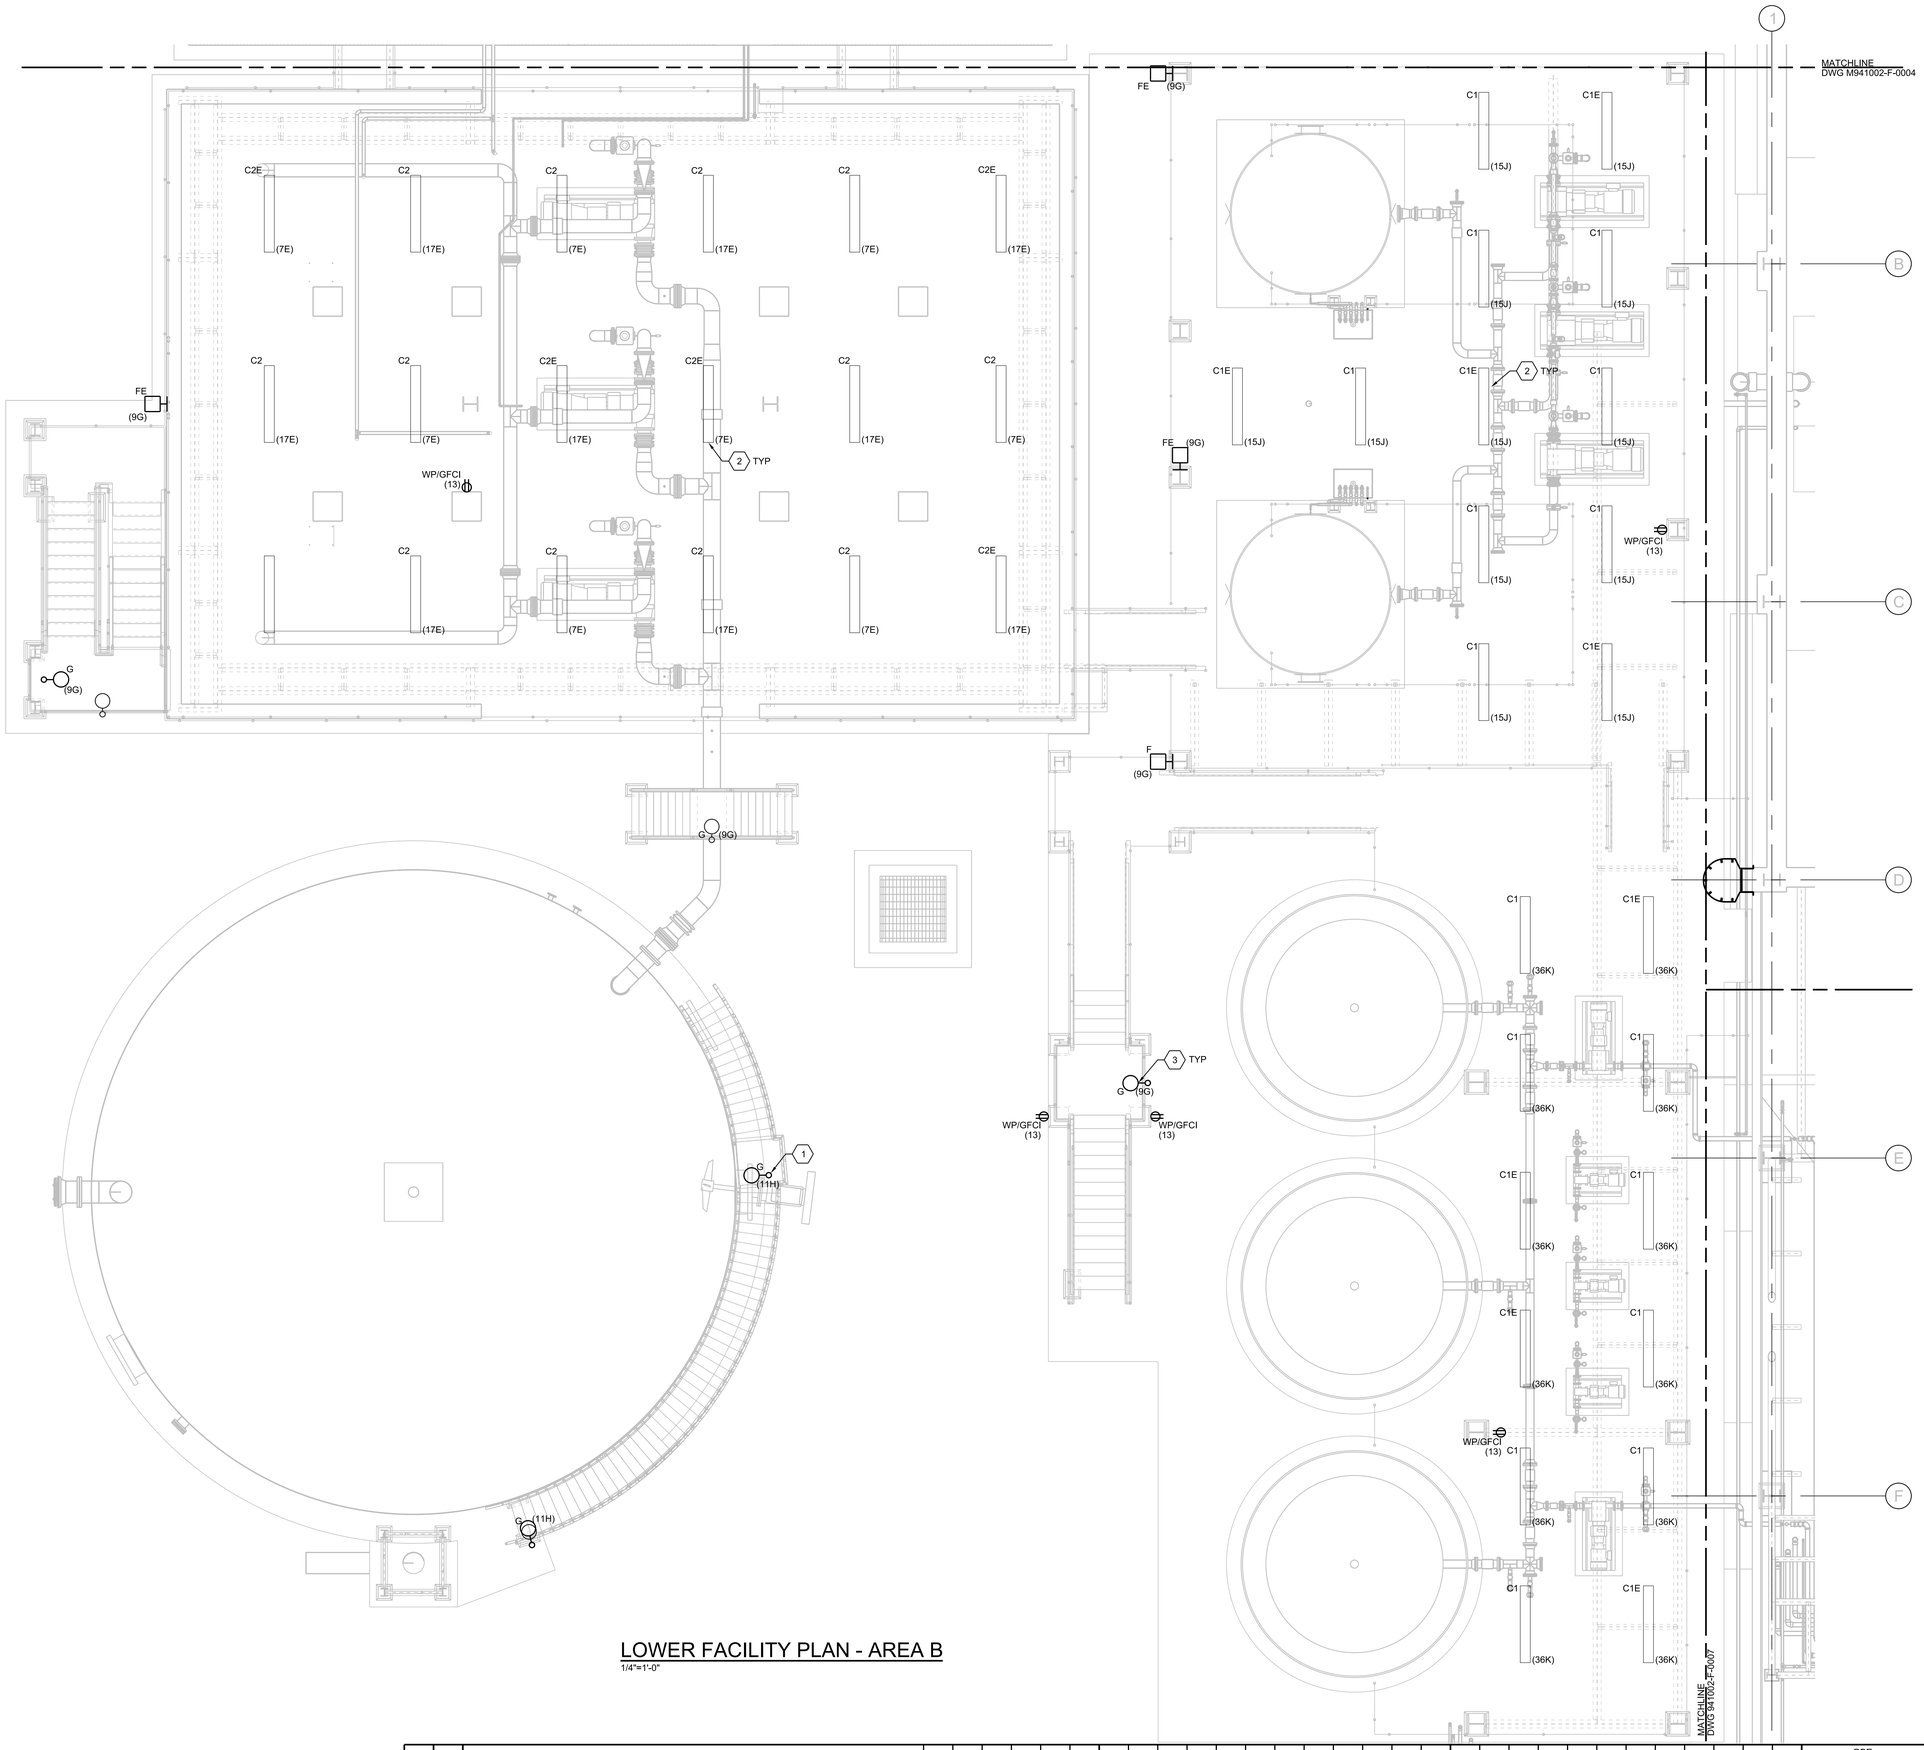

LOWER FACILITY PLAN - AREA B

1/4"=1'-0"

GENERAL NOTES

A. FOR LEGEND, ABBREVIATIONS AND PROJECT GENERAL NOTES SEE E947001-F-0001 AND E941001-F-0002.

B. FOR LUMINAIRE SCHEDULE AND LUMINAIRE NOTES SEE SHEET E941001-F-0005.

C. ALL ELECTRICAL LOADS ON THIS SHEET ARE SERVED BY MTF-PNL-A1, UON.

D. UPPERCASE LETTERS ADJACENT TO LUMINAIRE CIRCUITING REPRESENT EACH RESPECTIVE LIGHTING CONTROL. FOR ADDITIONAL INFOAMTION SEE THE LIGHTING CONTROL DIAGRAM, SHEE E941002-F-0067.

SHEET KEYNOTES

1. MOUNT LIGHTING FIXTURE 10'-0" TO ILLUMINATE EQUALIZATION TANK MIXER.
2. SURFACE MOUNT FIXTURES TO UNDERSIDE OF PLATFORM.
3. STANCHION MOUNT FIXTURE TO RAILING AT 9' AFF.

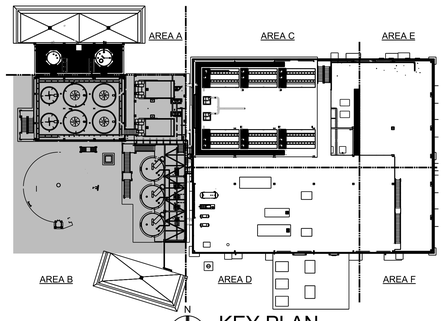

KEY PLAN

UCOR
URS | CH2M Oak Ridge LLC

OF200 Mercury Treatment Facility

Designed by URS|CH2M Oak Ridge LLC (UCOR) for the Department of Energy.
Oak Ridge Office of Environmental Management
under U. S. Government contract DE-SC-0004645

| | | |