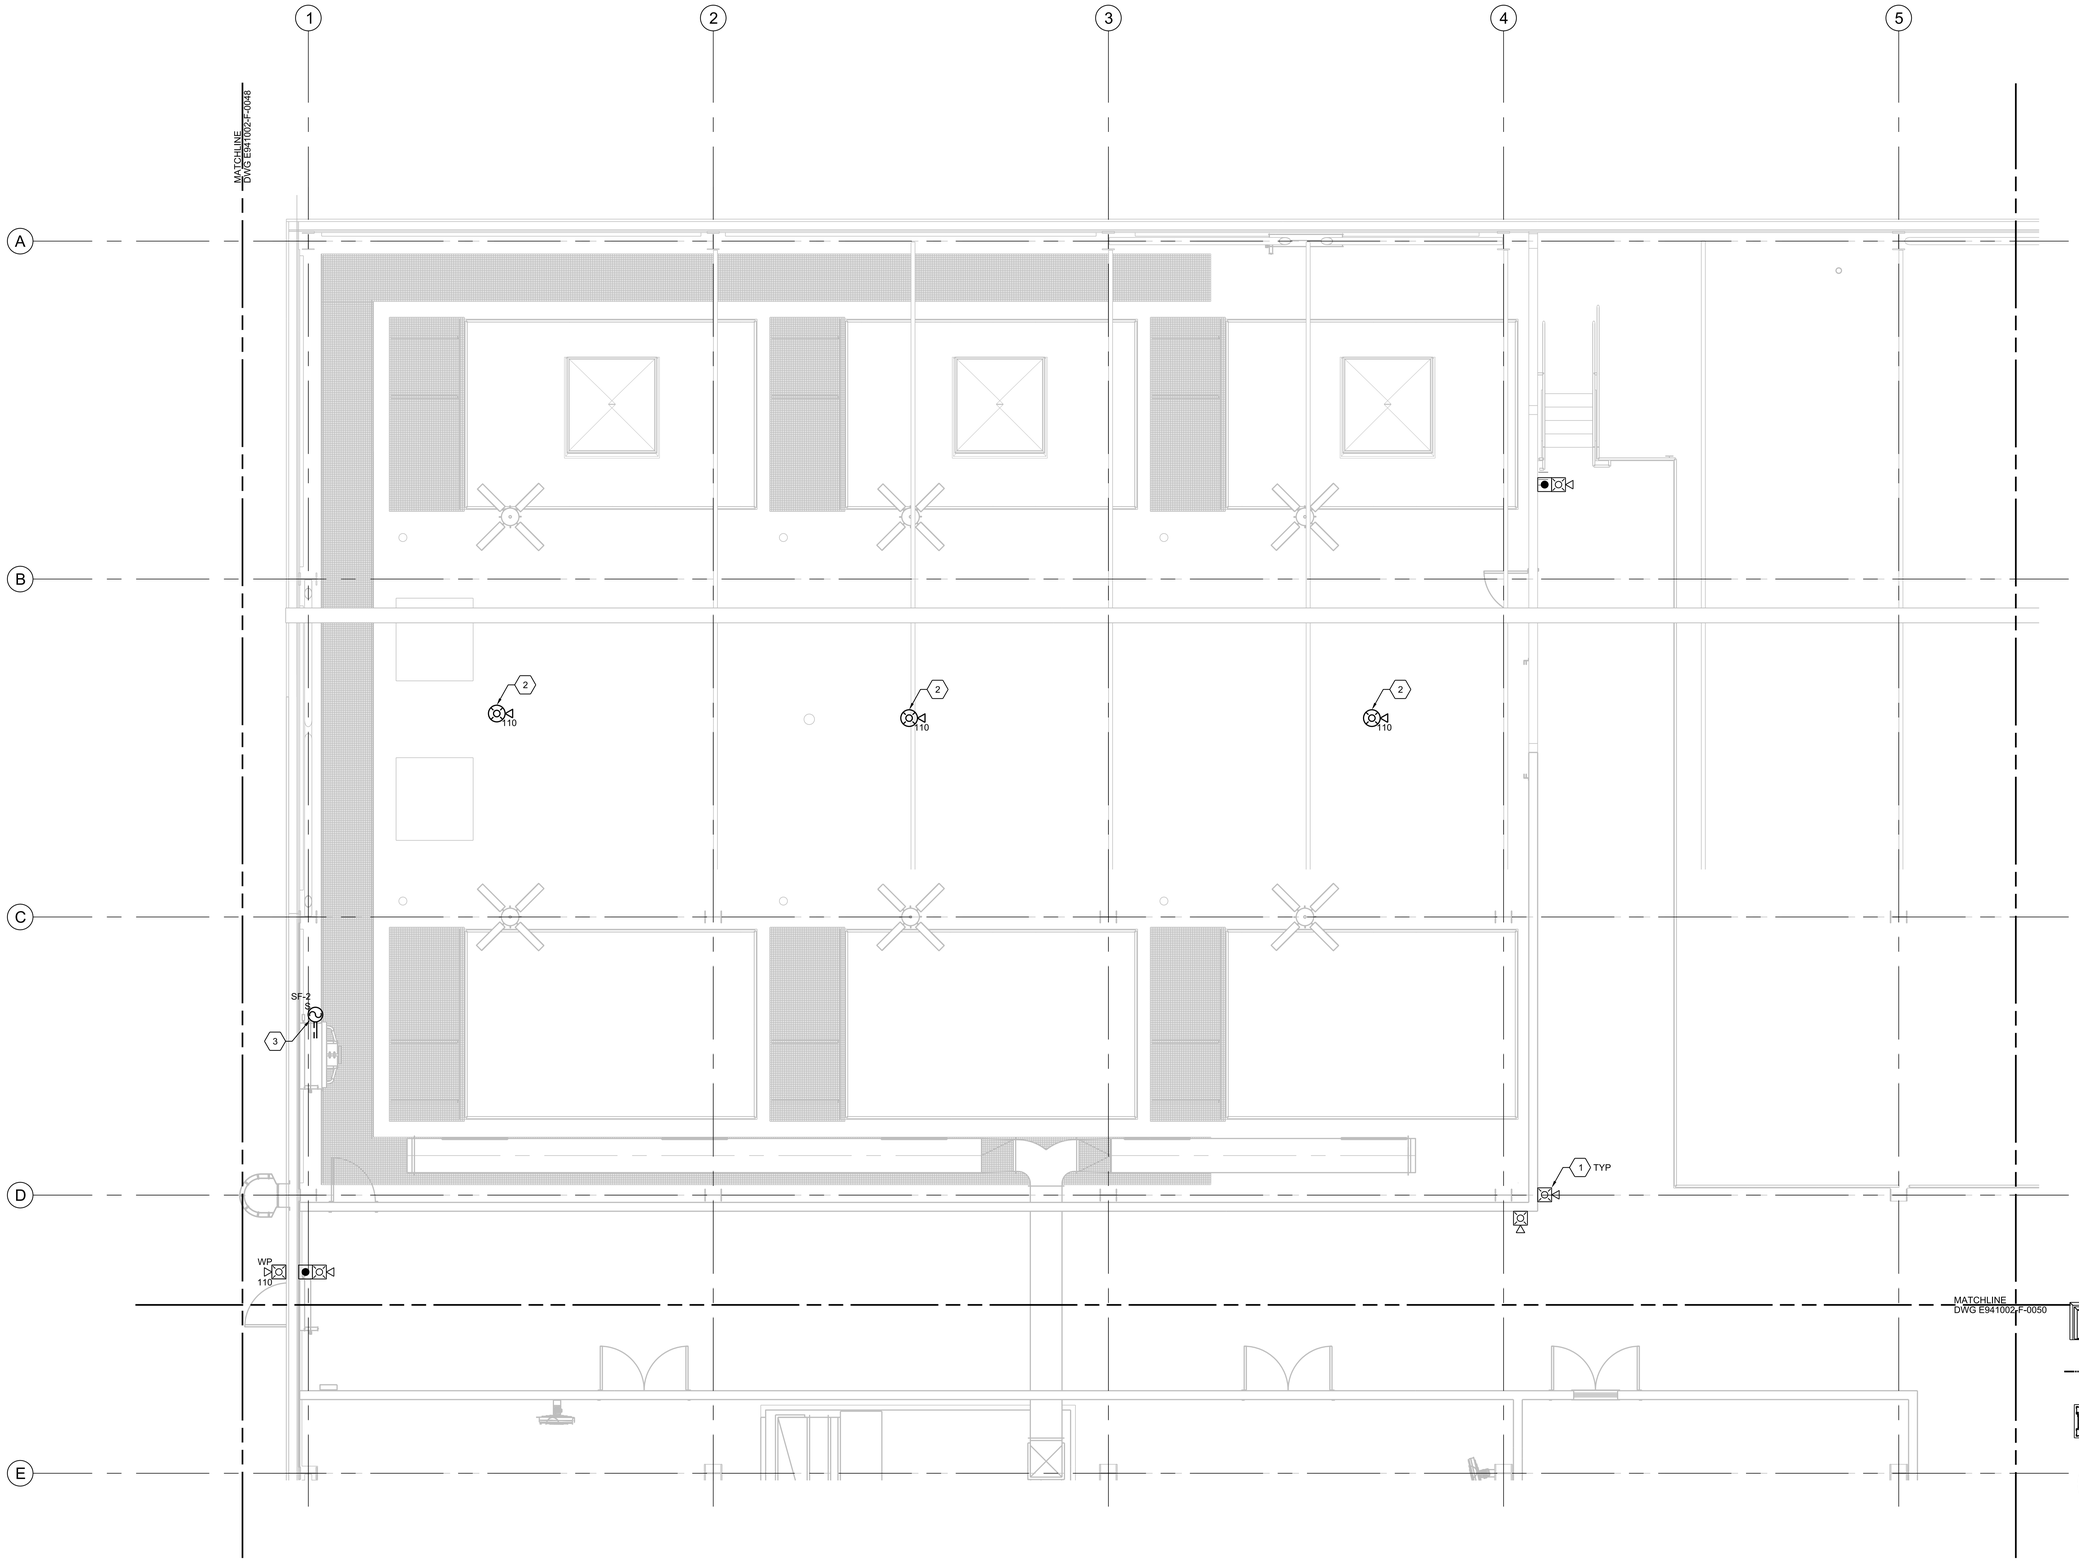

GENERAL NOTES

A. FOR FAS LEGEND AND GENERAL FAS NOTES, SEE DWG E941001-F-0003.

B. COORDINATE LOCATION OF DEVICES WITH OTHER SYSTEMS (HVAC, LIGHTS, ETC.) BUT MAINTAIN ADEQUATE SPACING TO MEET NFPA AUDIBILITY OR COVERAGE REQUIREMENTS.

C. UNLESS OTHERWISE NOTED, QUANTITY AND SIZING OF CONDUIT AND CONDUCTORS ARE THE RESPONSIBILITY OF THE FAS CONTRACTOR. FAS CONTRACTOR IS RESPONSIBLE TO PROVIDE A COMPLETE AND OPERATIONAL SYSTEM.

D. FOR FIRE ALARM DEVICE INSTALLATION REQUIREMENTS, SEE DETAIL 2/E941001-F-0007. TYPICAL ALL DEVICES SHOWN THIS SHEET.

SHEET KEYNOTES

1. MOUNT DEVICE AT 96" AFF TO TOP OF LENS.
2. PENDANT MOUNT AT 10'-0" AFF.
3. FIELD FABRICATE MOUNTING BRACKET TO POSITION DUCT DETECTOR FOR PROPER SAMPLING OF SF-2 OUTPUT

UPPER FIRE ALARM PLAN - AREA C

1/4"=1'-0"

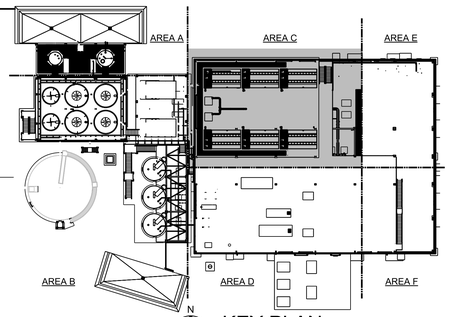

KEY PLAN

UCOR
URS | CH2M Oak Ridge LLC

OF200 Mercury Treatment Facility

Designed by URS|CH2M Oak Ridge LLC (UCOR) for the Department of Energy
Oak Ridge Office of Environmental Management
under U. S. Government contract DE-SC-0004645

Y-12 National Security Complex managed and operated by Consolidated Nuclear Security, LLC for the Department of Energy under U.S. Government contract DE-NA0001942
« Oak Ridge, Tennessee »

DRW	K BARTLETT	06/16/17
CHKR	B WILKINSON	06/16/17
DE	C CURTIS	06/16/17
DVR		
DM	L ELLIS	06/16/17
PE	Teresa J. Pierce, P.E.	

RPE

JAMES KEITH LANDMAN REGISTERED ENGINEER AGRICULTURE No. 119038 STATE OF TENNESSEE

PROJECT NAME:
OF200 MERCURY TREATMENT FACILITY

ELECTRICAL
TREATMENT FACILITY
UPPER LEVEL FIRE ALARM PLAN AREA C

USE	DISC	DT	DC	CM	SYSTEM	STAT	SIZE	BLDG	FL	CLASS
3	E	F	L	NC	FAC	AR	E	9410-02	2	U

SH.	OF	TYPE		PART	REV
1	1	DD	E941002-F-0049	000	0

ISSUED FOR CONSTRUCTION

PART	REV	DESCRIPTION	DRW	CHKR	DE	DVR	DM	DATE
	0	ISSUED FOR CONSTRUCTION	KB	BW	CC		LE	06/2017

REVISION OR ISSUE PURPOSE

| PE | DATE | | |